F.A. RTE.	SECTION	COUNTY	TOTAL SHEETS	SHEET NO.
337	19R-1	LAKE	800	246E
STA.	TO STA.			
FED. ROAD DIST. NO.	ILLINOIS	FED. AID PROJECT		

CONTRACT NO. 60997

	BY	DATE
FINAL SURVEY	SURVEYED	
	PLOTTED	
NOTE BOOK	TEMPLATE	
NO.	AREAS	
	AREAS CHECKED	

FOR LEGEND SEE SHEET NO.

NOT TO BE USED FOR DESIGN/CONSTRUCTION PURPOSES

EXISTING PLAN

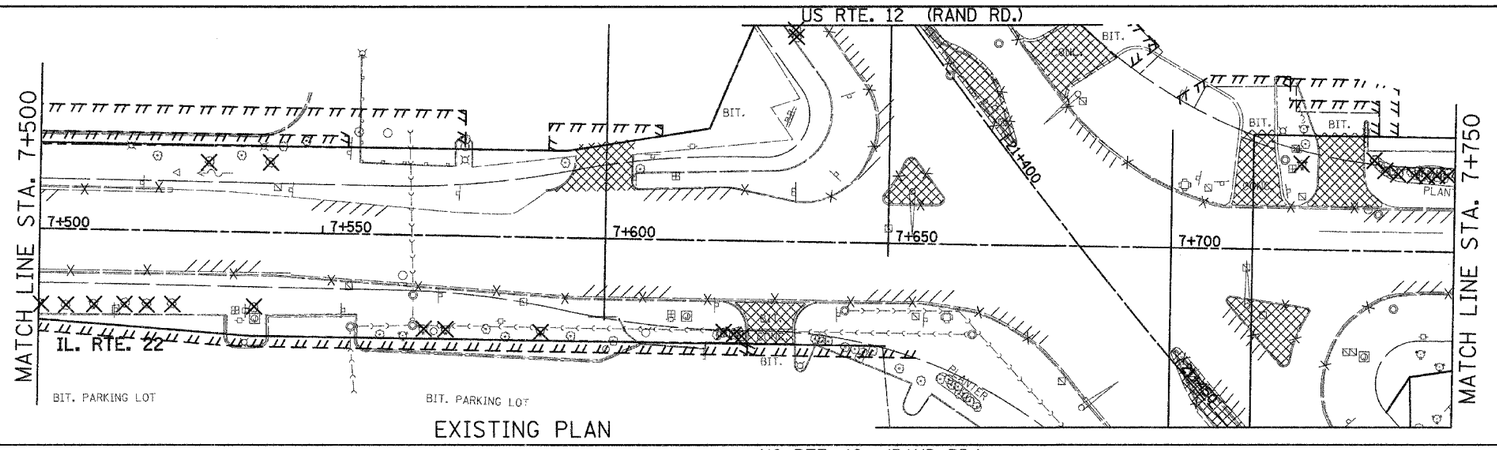

PROPOSED ILLINOIS ROUTE 22

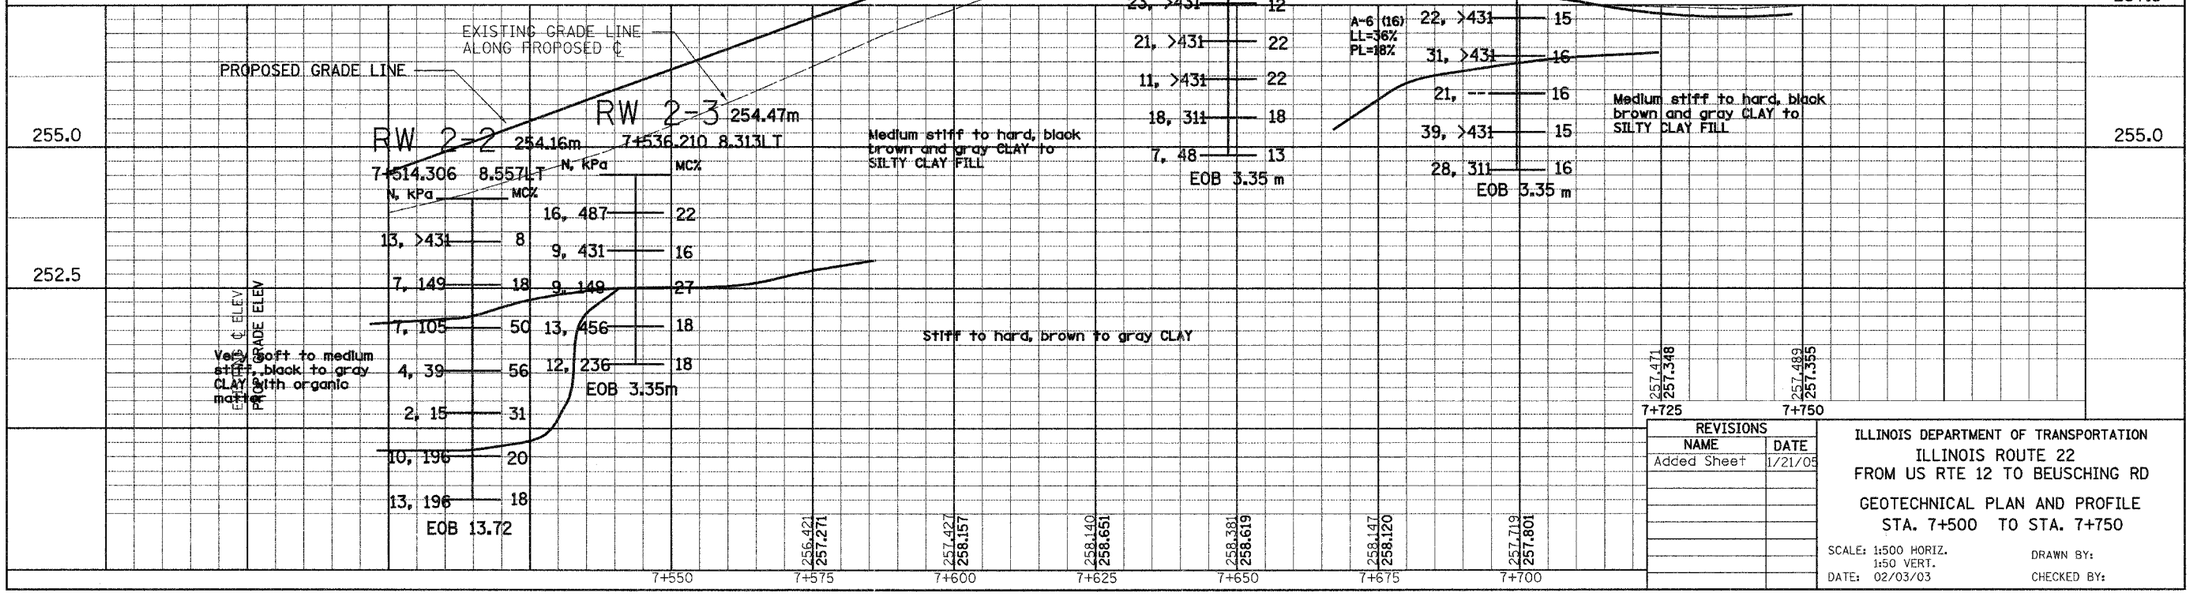

REVISIONS	
NAME	DATE
Added Sheet	1/21/05

ILLINOIS DEPARTMENT OF TRANSPORTATION
ILLINOIS ROUTE 22
FROM US RTE 12 TO BEUSCHING RD

GEOTECHNICAL PLAN AND PROFILE
STA. 7+500 TO STA. 7+750

SCALE: 1:500 HORIZ.
1:50 VERT.
DATE: 02/03/03
DRAWN BY:
CHECKED BY: