CONTRACT NO. 60997

F.A. RTE.	SECTION	COUNTY	TOTAL SHEETS	SHEET NO.
337	19R-1	LAKE	800	369
STA. 21+700		TO STA. 22+000		
FED. ROAD DIST. NO.		ILLINOIS	FED. AID PROJECT	

0 25 50
HORIZONTAL SCALE IN METERS
0 1 2 2.5 5
VERTICAL SCALE IN METERS

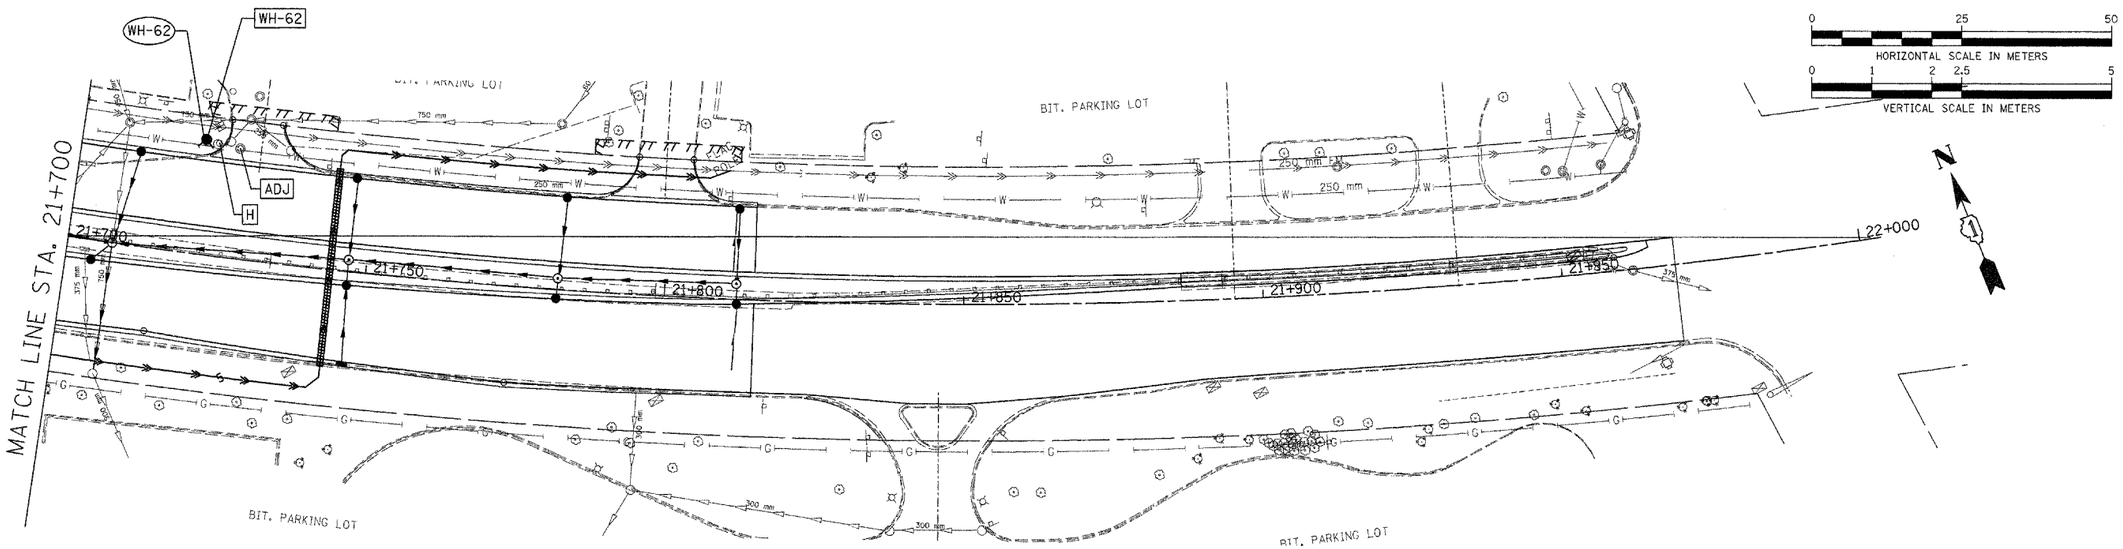

LEGEND	
H	FIRE HYDRANT TO BE MOVED
ADJ	STRUCTURE TO BE ADJUSTED
F	STRUCTURE TO BE FILLED
R	STRUCTURE TO BE REMOVED
REC	STRUCTURE TO BE RECONSTRUCTED
	PIPE ABANDONMENT (OR REMOVAL WHERE REQ'D)

STRUCTURE/ HYDRANT/ FITTING

PIPE

WH-62
NEW FIRE HYDRANT LOCATION
STA. 21+720.5, 18.9 m LT

WH-62
1.0 m - 150 mm DUCT. IRON WATER MAIN

PROPOSED U.S. ROUTE 12 (RAND ROAD)

262.5
260.0
257.5
255.0
21+950

REVISIONS	
NAME	DATE
Misc.	11/24/04

ILLINOIS DEPARTMENT OF TRANSPORTATION
ILLINOIS ROUTE 22
FROM US RTE 12 TO BEUSCHING RD
US ROUTE 12
WATER MAIN RELOCATION
STA. 21+700 TO STA. 22+000

DRAWN BY MAY
DATE 08/19/04 CHECKED BY RJS

FINAL SURVEY — BY / DATE
SURVEYED
PLOTTED
NOTE BOOK
TEMPLATE
AREAS
AREAS CHECKED
NO.

ORIGINAL SURVEY — BY / DATE
SURVEYED
PLOTTED
NOTE BOOK
TEMPLATE
AREAS
AREAS CHECKED
NO.

\cgn\dot\west\du_us-12-4-WAT.cgn 11/18/2004 12:58:37 PM