CONTRACT NO. 60997

F.A. RTE.	SECTION	COUNTY	TOTAL SHEETS	SHEET NO.
337	19R-1	LAKE	800	371
STA. 70+835		TO STA. 71+000		
FED. ROAD DIST. NO.		ILLINOIS	FED. AID PROJECT	

0 25 50
HORIZONTAL SCALE IN METERS
0 1 2 2.5 5
VERTICAL SCALE IN METERS

FINAL SURVEY — SURVEYED, PLOTTED, NOTE BOOK, TEMPLATE, AREAS, AREAS CHECKED — BY — DATE — NO.

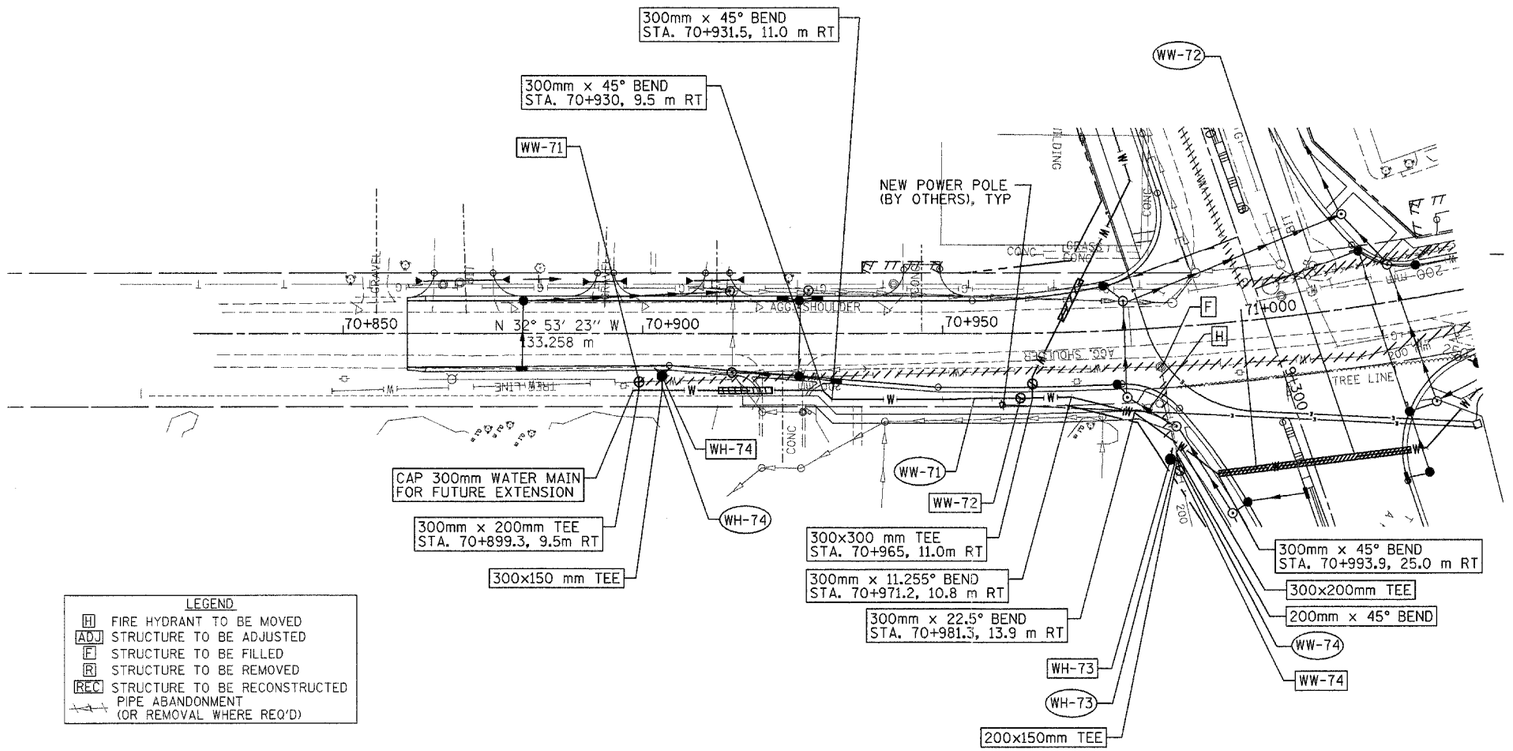

LEGEND
- H FIRE HYDRANT TO BE MOVED
- ADJ STRUCTURE TO BE ADJUSTED
- F STRUCTURE TO BE FILLED
- R STRUCTURE TO BE REMOVED
- REC STRUCTURE TO BE RECONSTRUCTED
- PIPE ABANDONMENT (OR REMOVAL WHERE REQ'D)

STRUCTURE/ HYDRANT/ FITTING

PIPE

WW-71
TAPPING VALVE & SLEEVE
200MM IN VALVE VAULT,
TY. A,1.5 m DIA, TY. 1 FR & CL
STA. 70+899.3, 8.1 m RT
RIM=265.69
CAP & ABANDON EX.
MAIN TO NORTH

WW-72
WATER VALVE 300MM
IN VALVE VAULT, TY. A,
1.5 m DIA, TY. 1 FR & CL
STA. 70+963.0, 11.0 m RT
RIM=266.02

WH-73
NEW FIRE HYDRANT
LOCATION
STA. 70+986.1
21.9 m RT

WW-73
1.6 m - 150 mm DUCT.
IRON WATER MAIN

WW-74
WATER VALVE 200MM
IN VALVE VAULT, TY. A,
1.5 m DIA, TY. 1 FR & CL
STA. 70+987.8, 24.0 m RT
RIM=266.80

WW-74
6.0 m - 200 mm DUCT.
IRON WATER MAIN
CONNECT TO EX. MAIN

WH-74
FIRE HYDRANT W/
AUXILIARY VALVE &
VALVE BOX
STA. 70+903.1
7.1 m RT

WH-74
2.4 m - 150 mm DUCT.
IRON WATER MAIN

NOTES:

1. SEE WATER MAIN RECONSTRUCTION PLAN, STA. 8+950 TO STA. 9+200 FOR SUGGESTED CONSTRUCTION SEQUENCE.

ORIGINAL SURVEY — SURVEYED, PLOTTED, NOTE BOOK, TEMPLATE, AREAS, AREAS CHECKED — BY — DATE — NO.

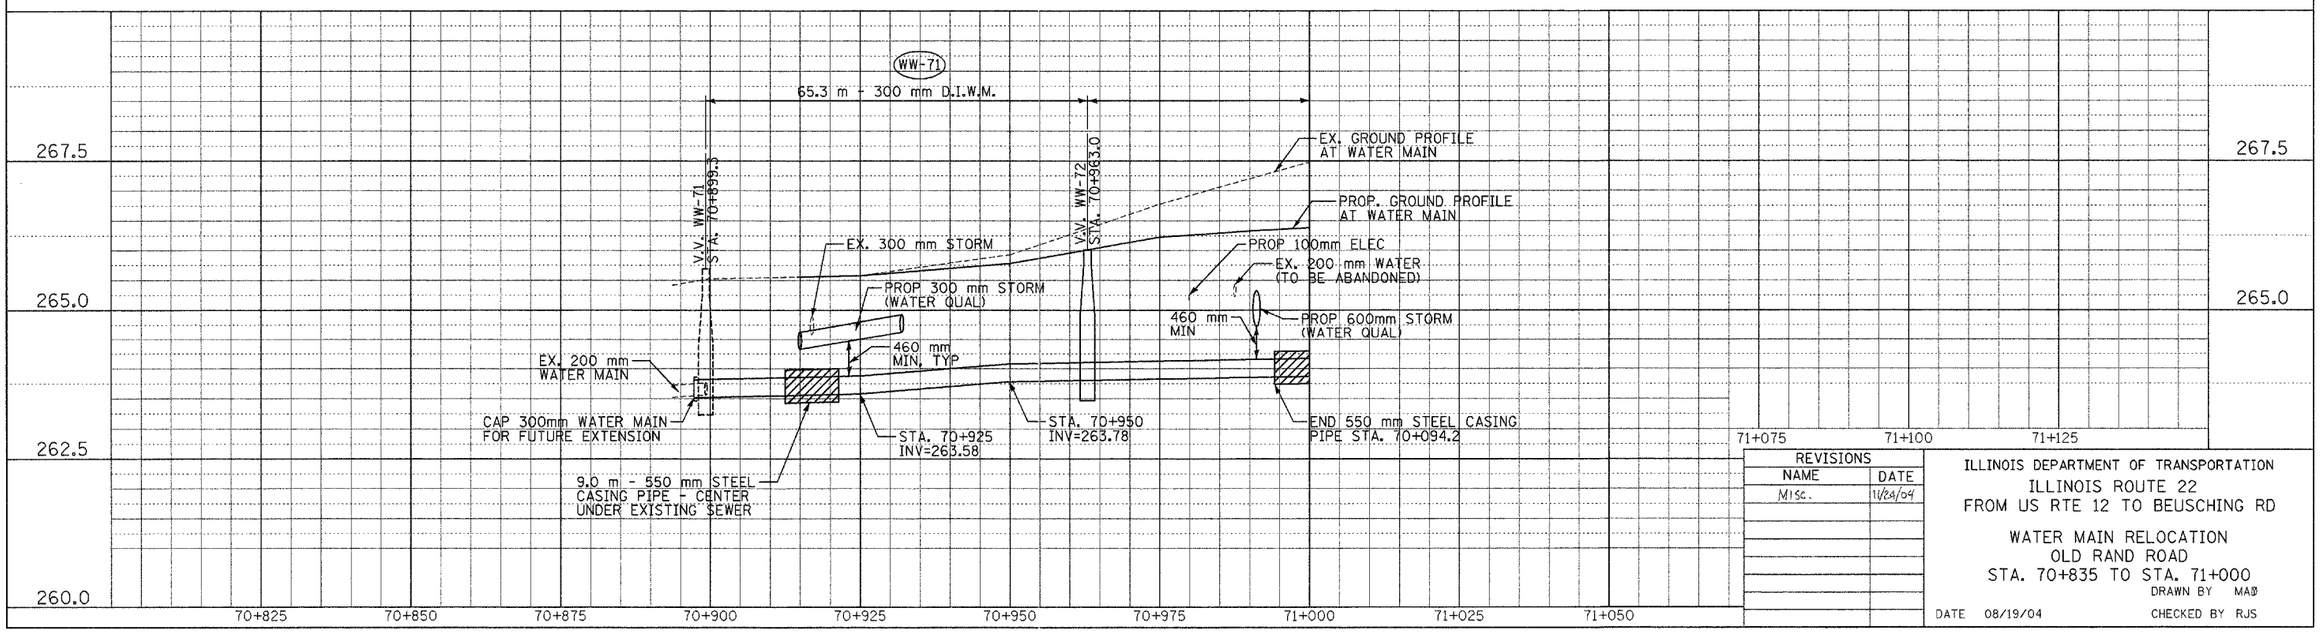

REVISIONS	
NAME	DATE
Misc.	11/24/09

ILLINOIS DEPARTMENT OF TRANSPORTATION
ILLINOIS ROUTE 22
FROM US RTE 12 TO BEUSCHING RD

WATER MAIN RELOCATION
OLD RAND ROAD
STA. 70+835 TO STA. 71+000

DRAWN BY MAB
DATE 08/19/04 CHECKED BY RJS

...\west\du_plt-rand-1-or-WAT.dgn 11/18/2004 12:59:08 PM