CONTRACT NO. 60997

F.A. RTE.	SECTION	COUNTY	TOTAL SHEETS	SHEET NO.
337	19R-1	LAKE	800	373
STA. 90+000		TO STA. 90+280		
FED. ROAD DIST. NO.		ILLINOIS	FED. AID PROJECT	

0 25 50
HORIZONTAL SCALE IN METERS
0 1 2 2.5 5
VERTICAL SCALE IN METERS

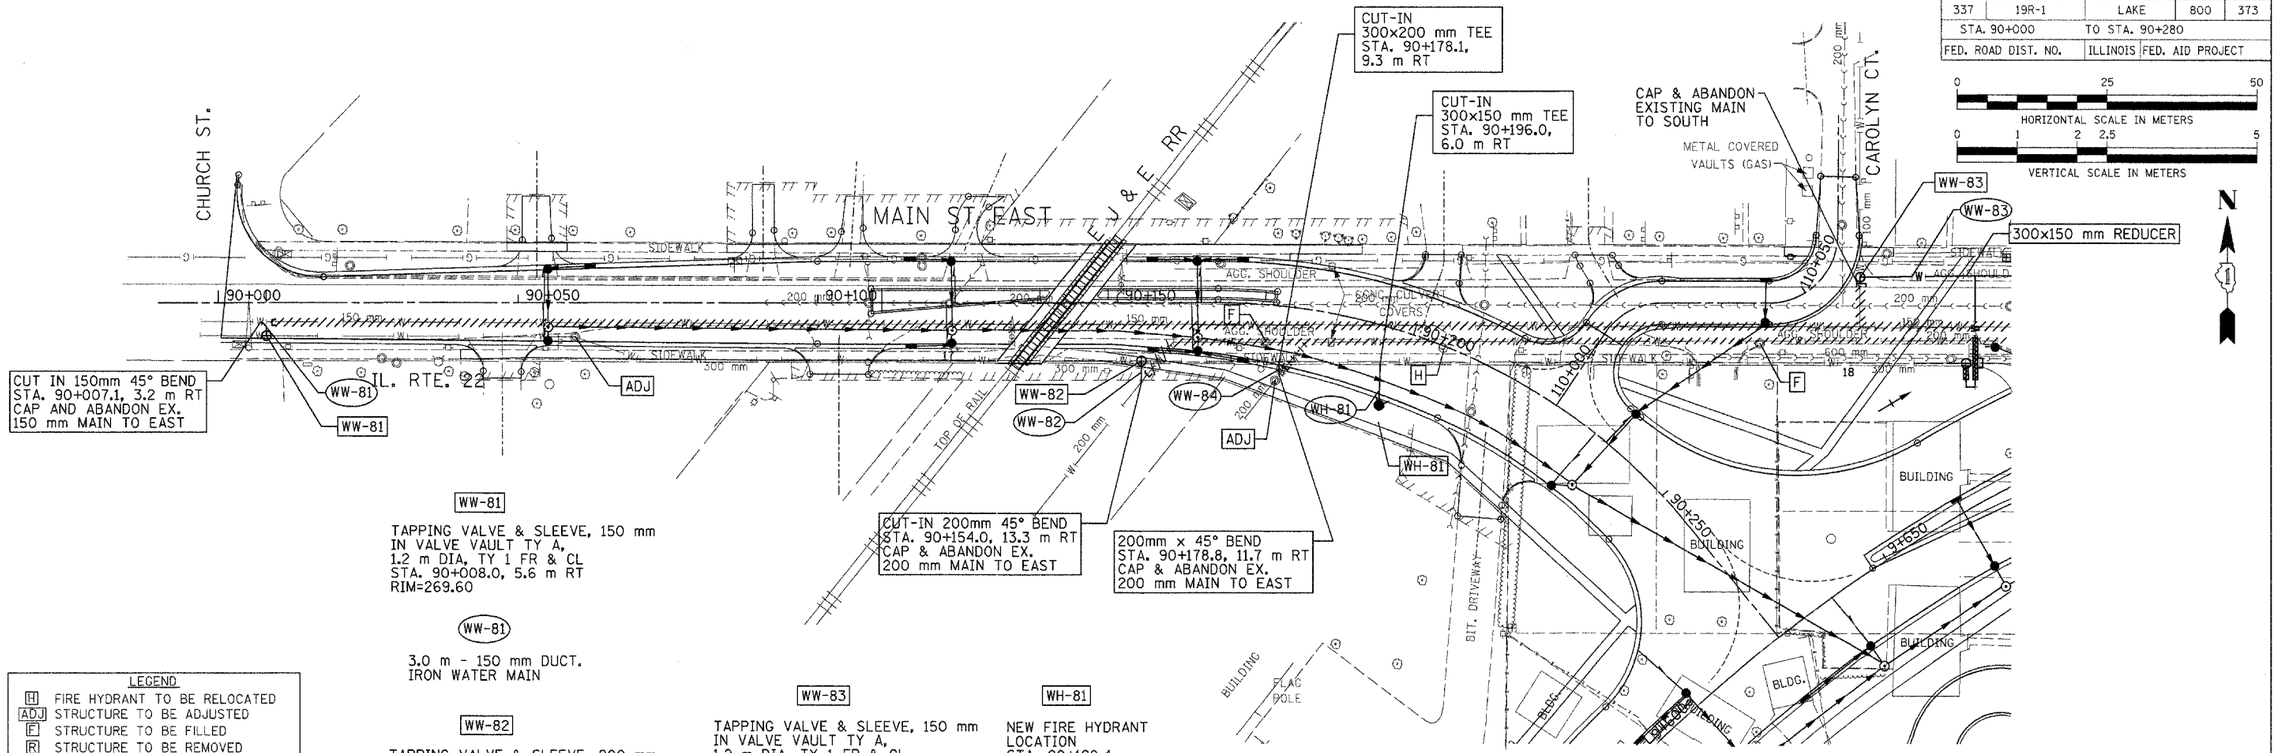

WW-81

TAPPING VALVE & SLEEVE, 150 mm
IN VALVE VAULT TY A,
1.2 m DIA, TY 1 FR & CL
STA. 90+008.0, 5.6 m RT
RIM=269.60

WW-81

3.0 m - 150 mm DUCT.
IRON WATER MAIN

WW-82

TAPPING VALVE & SLEEVE, 200 mm
IN VALVE VAULT TY A,
1.5 m DIA, TY 1 FR & CL
STA. 90+154.0, 9.8 m RT
RIM=269.40

WW-82

3.5 m - 200 mm DUCT.
IRON WATER MAIN

WW-83

TAPPING VALVE & SLEEVE, 150 mm
IN VALVE VAULT TY A,
1.2 m DIA, TY 1 FR & CL
STA. 9+268.9, 42.7 m LT
RIM=270.40

WH-81

NEW FIRE HYDRANT
LOCATION
STA. 90+198.4,
13.0 m RT

WH-81

7.3 m - 150 mm DUCT.
IRON WATER MAIN

WW-84

2.3 m - 200 mm DUCT.
IRON WATER MAIN

LEGEND

- H FIRE HYDRANT TO BE RELOCATED
- ADJ STRUCTURE TO BE ADJUSTED
- F STRUCTURE TO BE FILLED
- R STRUCTURE TO BE REMOVED
- REC STRUCTURE TO BE RECONSTRUCTED
- PIPE ABANDONMENT (OR REMOVAL WHERE REQ'D)
- STRUCTURE/ HYDRANT/ FITTING
- PIPE

FINAL SURVEY: NOTE BOOK, TEMPLATE, AREAS, AREAS CHECKED; SURVEYED, PLOTTED; BY; DATE

MAIN STREET EAST

272.5
270.0
265.0
262.5

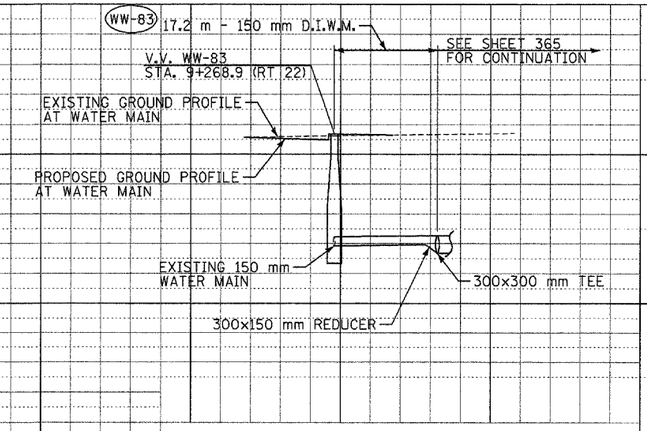

ORIGINAL SURVEY: NOTE BOOK, TEMPLATE, AREAS, AREAS CHECKED; SURVEYED, PLOTTED; BY; DATE

REVISIONS	
NAME	DATE
MISC.	11/24/09

ILLINOIS DEPARTMENT OF TRANSPORTATION
ILLINOIS ROUTE 22
FROM US RTE 12 TO BEUSCHING RD
MAIN ST. EAST/ CAROLYN CT.
WATER MAIN RELOCATION
STA. 90+000 TO STA. 90+280

DRAWN BY MAY
DATE 08/19/04 CHECKED BY RJS

...\west\dv_main-e-carolyn-RAT.dgn 11/18/2004 12:58:47 PM