CONTRACT NO. 60997

F.A. RTE.	SECTION	COUNTY	TOTAL SHEETS	SHEET NO.
337	19R-1	LAKE	800	383
STA. 9+800		TO STA. 10+100		
FED. ROAD DIST. NO.		ILLINOIS	FED. AID PROJECT	

0 25 50
HORIZONTAL SCALE IN METERS

0 1 2 2.5 5
VERTICAL SCALE IN METERS

N

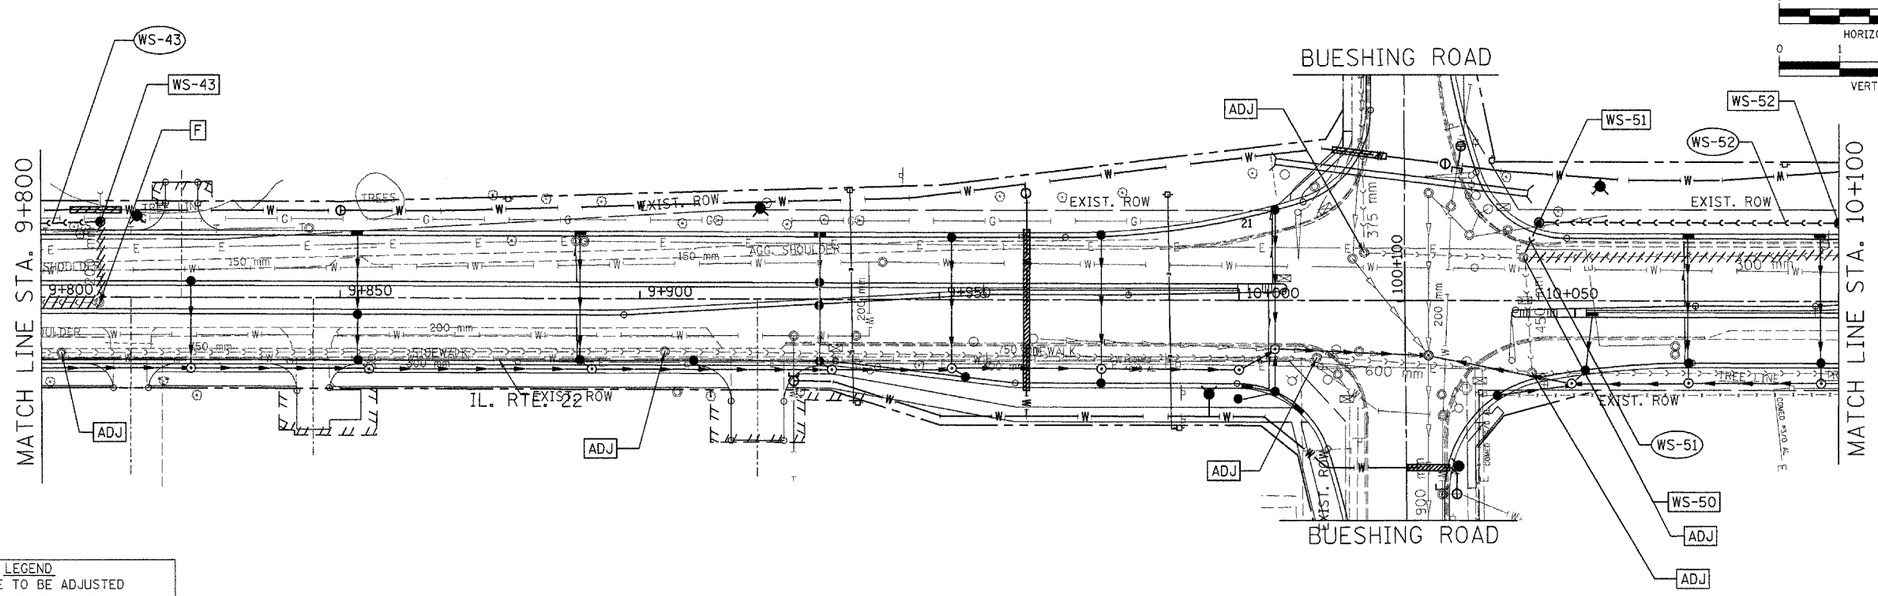

LEGEND	
ADJ	STRUCTURE TO BE ADJUSTED
F	STRUCTURE TO BE FILLED
R	STRUCTURE TO BE REMOVED
REC	STRUCTURE TO BE RECONSTRUCTED
	PIPE ABANDONMENT (OR REMOVAL WHERE REQ'D)

STRUCTURE

PIPE

WS-43
SAN. MH 1.2M DIA.
W/ FR, LID &
CHIMNEY SEAL
STA. 9+809.9
12.5 m LT
RIM=268.968
INV(N)=266.952 (EX)
INV(W)=266.952 (PROP)
PLUG AND ABANDON
EX. SEWER TO SOUTH

WS-50
EX. SAN. MH
STA. 10+047.5
7.3 m LT
RIM=266.84 (PROP-ADJ)
INV(W)=263.68 (EX)
INV(N)=263.68 (PROP)
INV(S)=263.51 (EX)
PLUG AND ABANDON
EX. SEWER TO EAST

WS-51
SAN. MH 1.2M DIA.
W/ FR, LID &
CHIMNEY SEAL
STA. 10+050.0,
13.0 m LT
RIM=266.80
INV(S)=263.699
INV(E)=263.728

WS-52
SAN. MH 1.2M DIA.
W/ FR, LID &
CHIMNEY SEAL
STA. 10+100.0,
13.0 m LT
RIM=266.85
INV(W,E)=263.878

WS-51
6.3 m - 250 mm
DIP @ 0.30%

NOTES:

1. CONTRACTOR TO COORDINATE CONSTRUCTION OF SANITARY SEWER FROM STA. 10+050 TO STA.10+200 WITH SANITARY SEWER CONSTRUCTION IN ADJACENT CONTRACT.

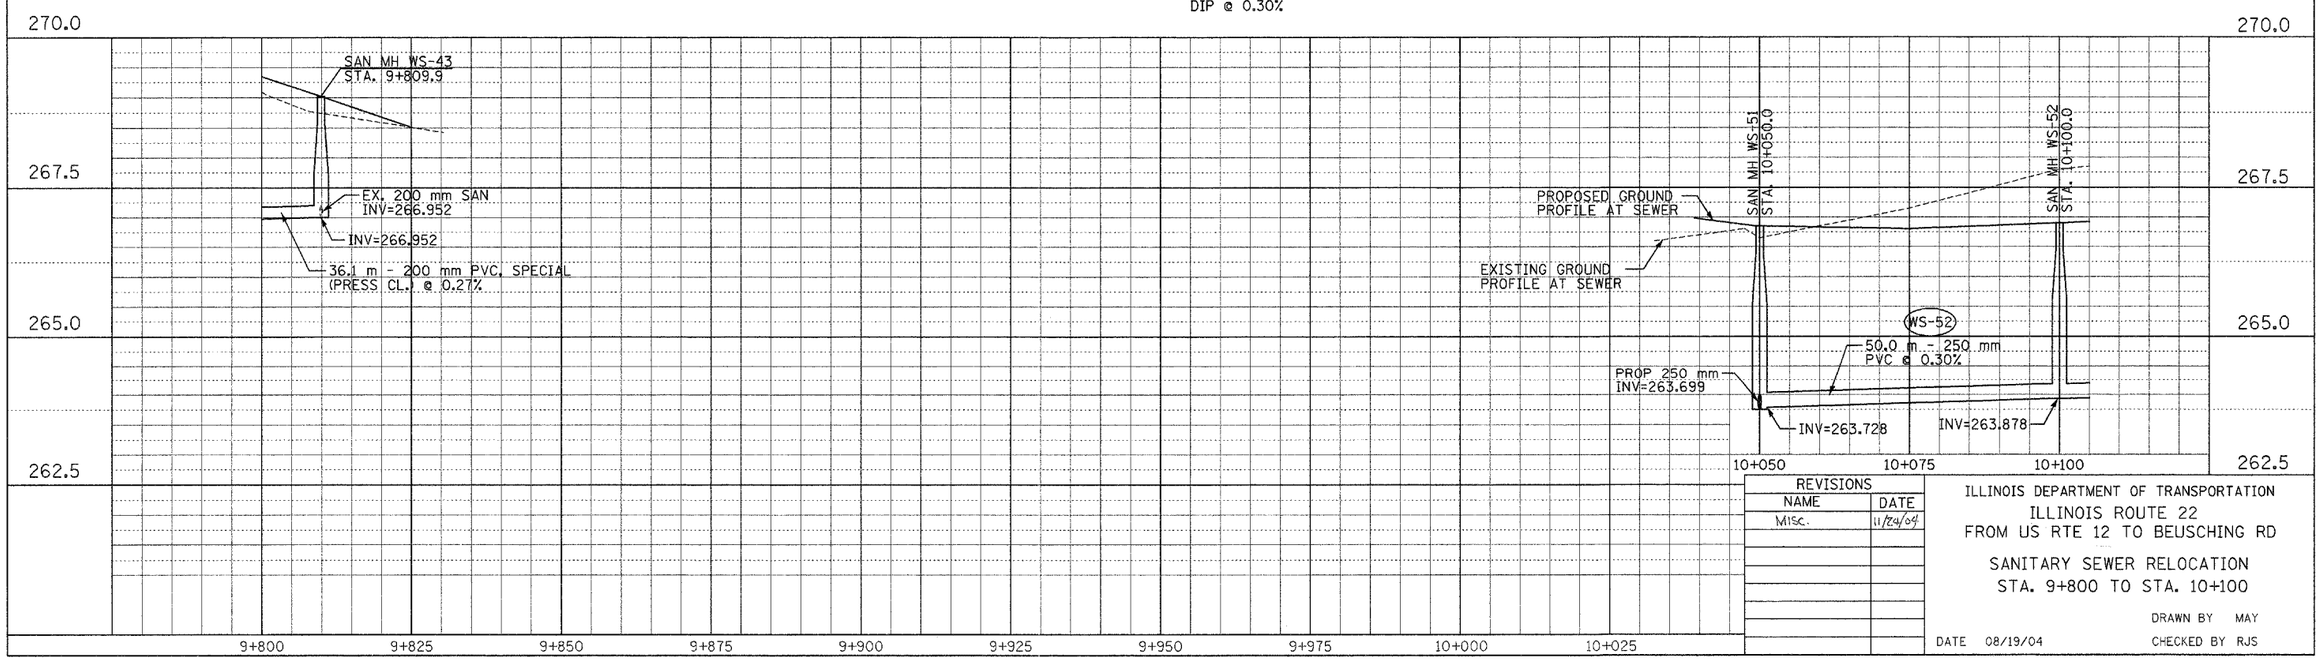

REVISIONS	
NAME	DATE
MISC.	11/24/04

ILLINOIS DEPARTMENT OF TRANSPORTATION
ILLINOIS ROUTE 22
FROM US RTE 12 TO BEUSCHING RD

SANITARY SEWER RELOCATION
STA. 9+800 TO STA. 10+100

DRAWN BY MAY
DATE 08/19/04 CHECKED BY RJS

FINAL SURVEY	BY	DATE
SURVEYED		
PLOTTED		
NOTE BOOK TEMPLATE		
AREAS		
NO. AREAS CHECKED		

ORIGINAL SURVEY	BY	DATE
SURVEYED		
PLOTTED		
NOTE BOOK TEMPLATE		
AREAS		
NO. AREAS CHECKED		

\30\west\dj_r1a22-9800-SAV.3gn 11/18/2004 01:02:42 PM