CONTRACT NO. 60997

F.A. RTE.	SECTION	COUNTY	TOTAL SHEETS	SHEET NO.
337	19R-1	LAKE	800	387
STA. 21+700		TO STA. 22+000		
FED. ROAD DIST. NO.		ILLINOIS	FED. AID PROJECT	

#60997

0 25 50
HORIZONTAL SCALE IN METERS
0 1 2 2.5 5
VERTICAL SCALE IN METERS

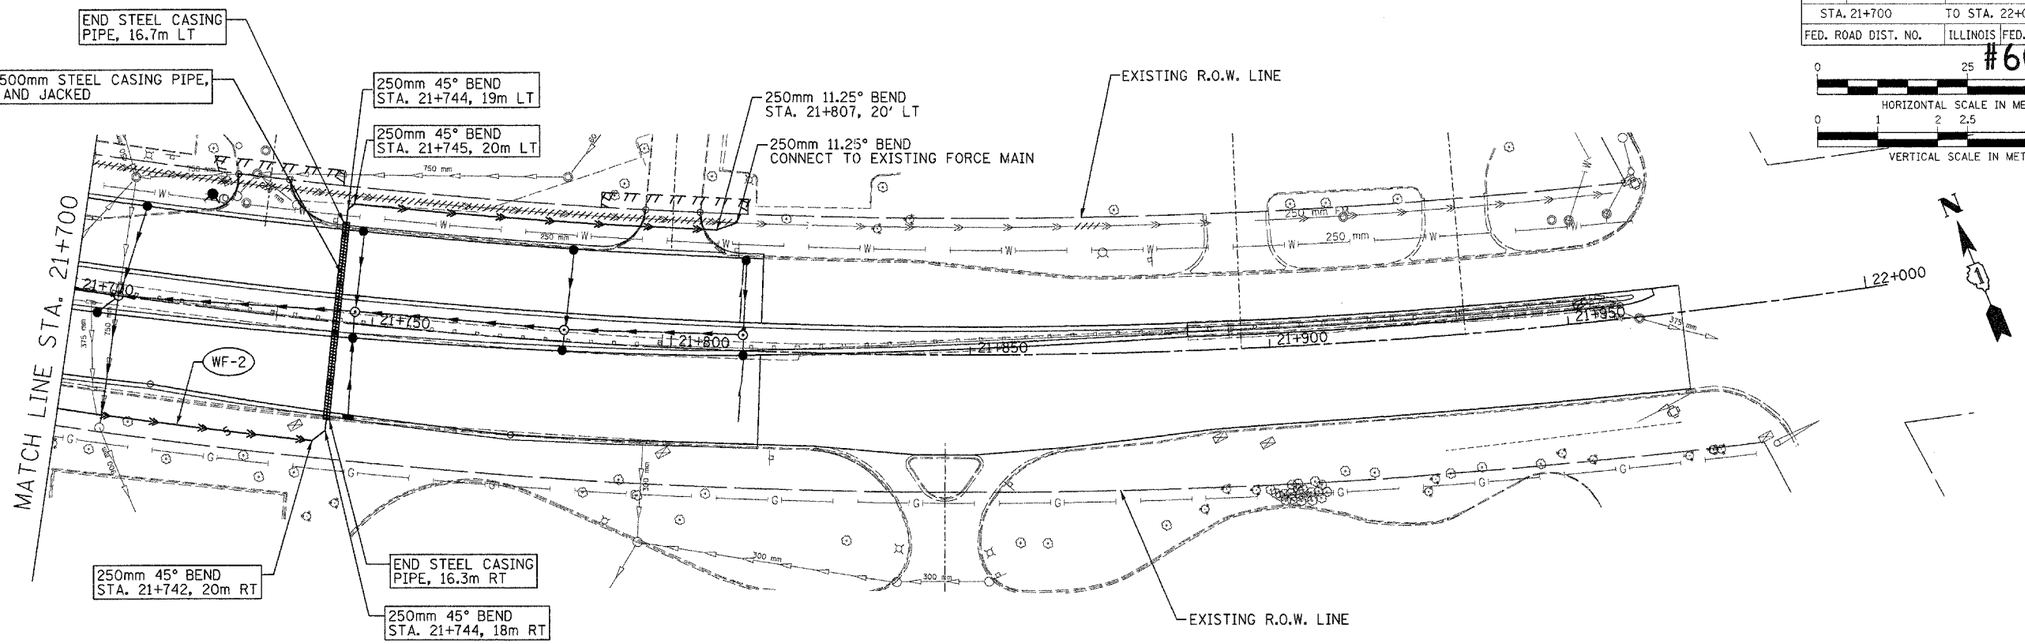

STRUCTURE/ HYDRANT/ FITTING

PIPE

PROPOSED U.S. ROUTE 12 (RAND ROAD)

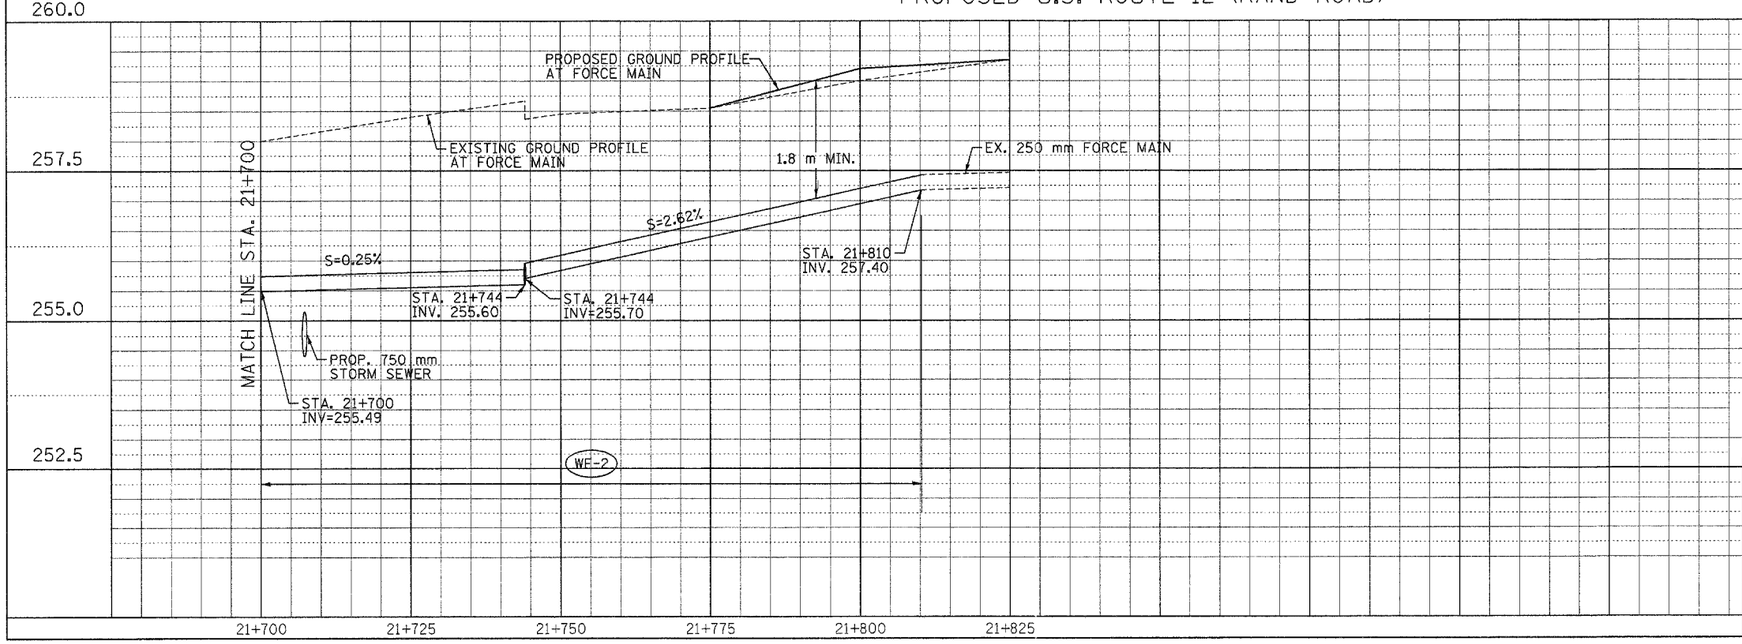

REVISIONS	
NAME	DATE
Misc.	11/24/04

ILLINOIS DEPARTMENT OF TRANSPORTATION
ILLINOIS ROUTE 22
FROM US RTE 12 TO BEUSCHING RD
US ROUTE 12
FORCE MAIN RELOCATION
STA. 21+700 TO STA. 22+000

DATE 08/19/04 DRAWN BY MAY CHECKED BY RJS

FINAL SURVEY	BY	DATE
SURVEYED		
PLOTTED		
NOTE BOOK TEMPLATE		
AREAS		
NO. AREAS CHECKED		

ORIGINAL SURVEY	BY	DATE
SURVEYED		
PLOTTED		
NOTE BOOK TEMPLATE		
AREAS		
NO. AREAS CHECKED		

...\dgn\01\west\cu_us-12-4-SAN.dgn 11/18/2004 01:03:23 PM