F.A. RTE.	SECTION	COUNTY	TOTAL SHEETS	SHEET NO.
337	19R-1	LAKE	800	427
STA.		TO STA.		
FED. ROAD DIST. NO.		ILLINOIS	FED. AID PROJECT	

#60997

STAGE 1B WEST OVERALL

CONSTRUCTION:

1. REMOVE CURB AND GUTTER ALONG SOUTH EDGE OF IL RTE. 22

2. CONSTRUCT TEMPORARY PAVEMENT ALONG SOUTH EDGE OF IL RTE. 22. REMOVE BITUMINOUS AND AGGREGATE SHOULDERS AS REQUIRED FOR TEMPORARY PAVEMENT CONSTRUCTION. CONSTRUCT TEMPORARY DITCHES AS SHOWN IN THE CROSS SECTIONS. PROVIDE TEMPORARY DRAINAGE CONNECTIONS AS SHOWN IN THE MOT PLANS PRIOR TO PLACING TEMPORARY PAVEMENT.

3. REMOVE CENTER MEDIAN AND GUARDRAIL ALONG U.S. 12.

4. CONSTRUCT TEMPORARY MEDIAN PAVEMENT ON U.S. 12.

5. CONSTRUCT ENTRANCE ONE HALF AT A TIME.

6. CONSTRUCT PERMANENT BITUMINOUS BASE COURSE WIDENING ALONG SOUTH EDGE OF IL RTE. 22.

7. CONSTRUCT MEDIAN STORM SEWER IMPROVEMENTS ON U.S. 12.

8. REMOVE CURB AND GUTTER ALONG EAST EDGE OF ELA ROAD AND CONSTRUCT TEMPORARY PAVEMENT & AGGREGATE SHOULDERS AS REQUIRED.

CONSTRUCTION STABILIZATION PRACTICES:

A. PROVIDE TEMPORARY DITCH CHECKS AND DRAINAGE STRUCTURE INLET FILTERS AS SHOWN IN THE TEMPORARY EROSION CONTROL PLANS

B. PLACE PERIMETER EROSION BARRIERS AS SHOWN IN THE TEMPORARY EROSION CONTROL PLANS

C. PLACE TEMPORARY EROSION CONTROL SEEDING AS SHOWN IN THE TEMPORARY EROSION CONTROL PLANS

D. PLACE TEMPORARY DITCH CHECKS AS SHOWN IN THE TEMPORARY EROSION CONTROL PLANS

E. CONSTRUCT DIVERSION CHANNELS AND SLOPE DRAINS AS SHOWN IN THE TEMPORARY EROSION CONTROL PLANS

F. PLACE PERMANENT EROSION CONTROL MEASURES

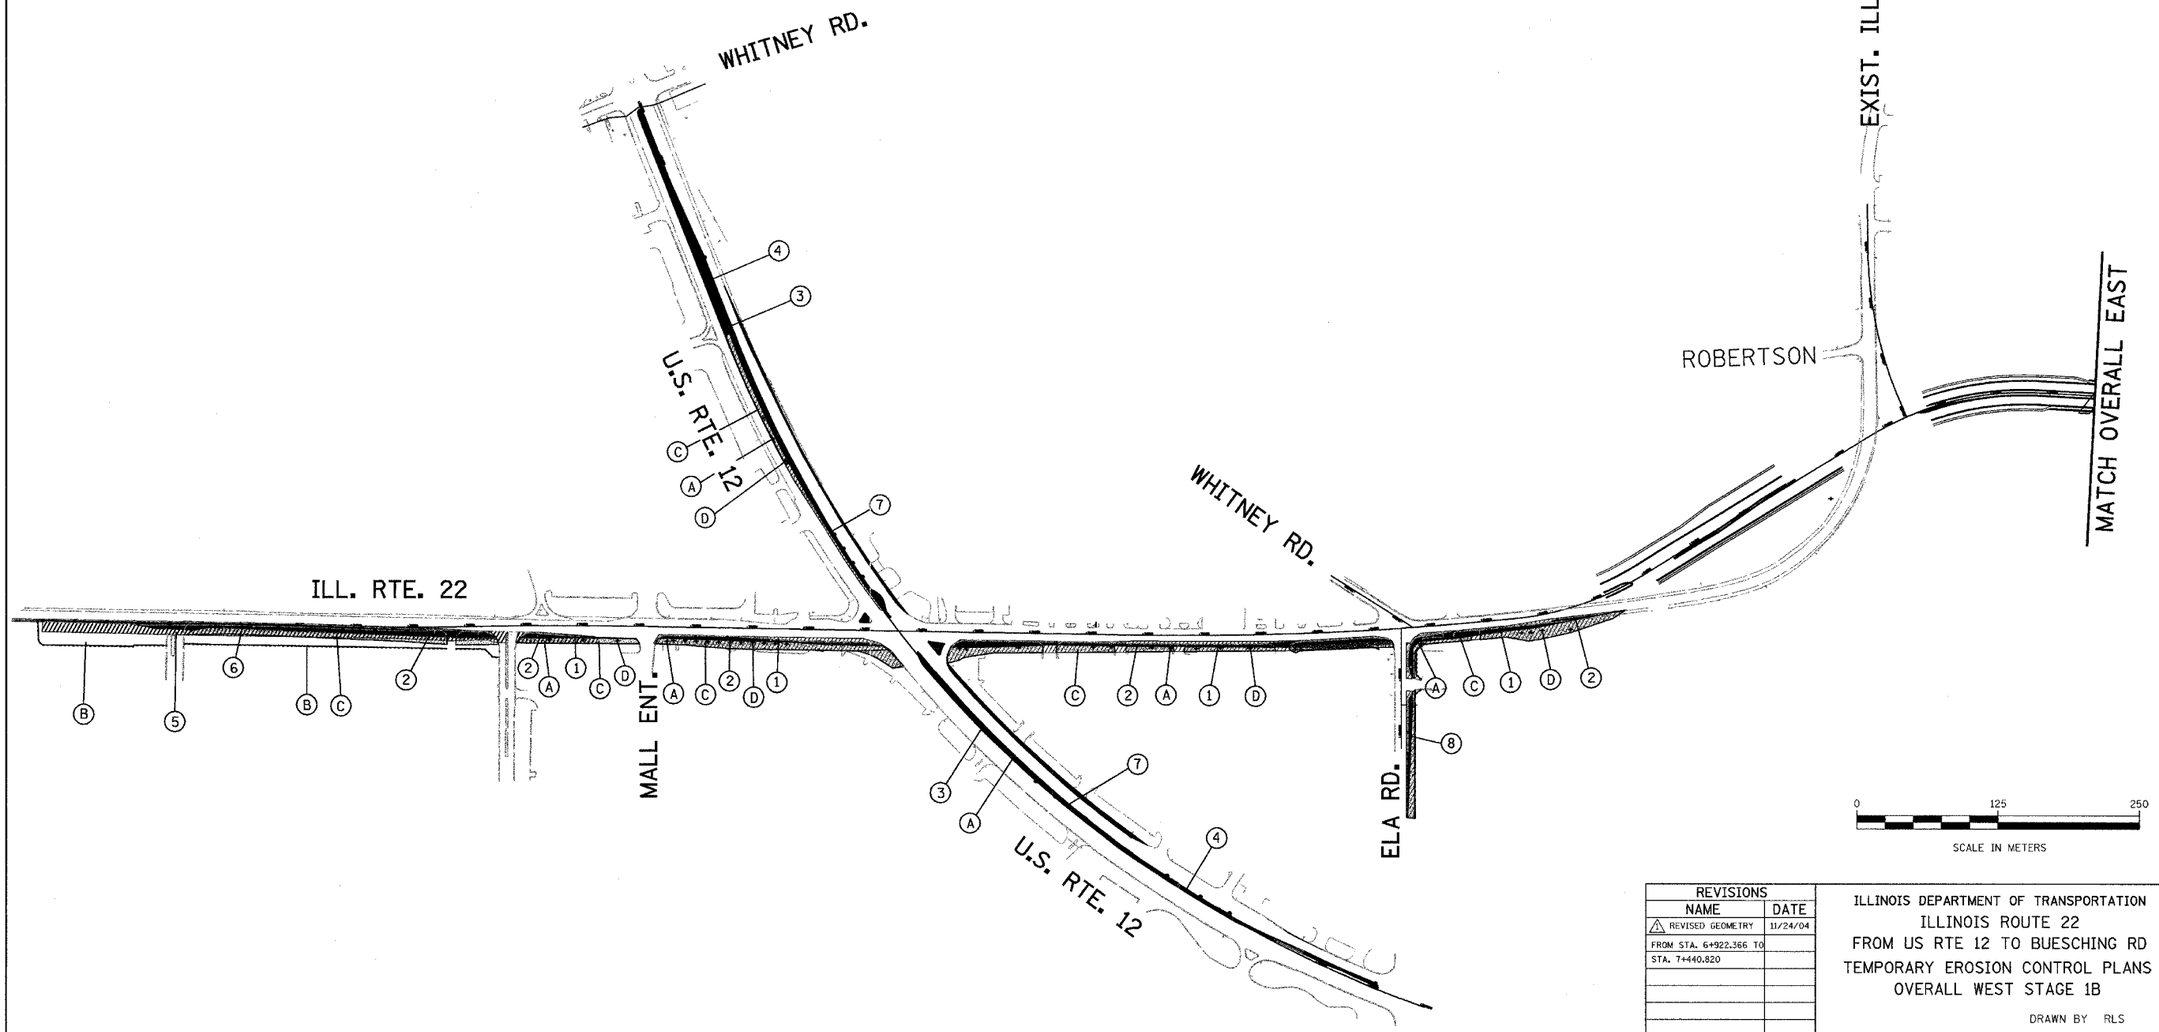

REVISIONS	
NAME	DATE
1 REVISED GEOMETRY	11/24/04
FROM STA. 6+922.366 TO STA. 7+440.820	

ILLINOIS DEPARTMENT OF TRANSPORTATION
ILLINOIS ROUTE 22
FROM US RTE 12 TO BUESCHING RD
TEMPORARY EROSION CONTROL PLANS
OVERALL WEST STAGE 1B

DRAWN BY RLS
DATE 7/21/04 CHECKED BY MBF