F.A.I. RTE.	SECTION	COUNTY	TOTAL SHEETS	SHEET NO.
55	2002-022 K	WILL	172	18
STA. 10+00	TO STA. 22+96.05			
FED. ROAD DIST. NO.	ILLINOIS	FED. AID PROJECT		
CONTRACT NO. 62389				

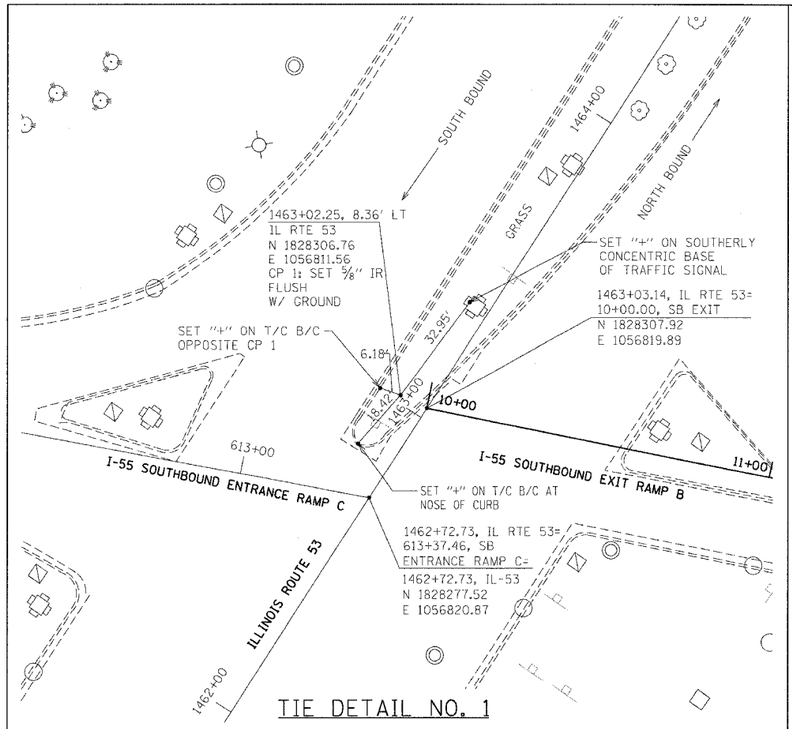

TIE DETAIL NO. 1

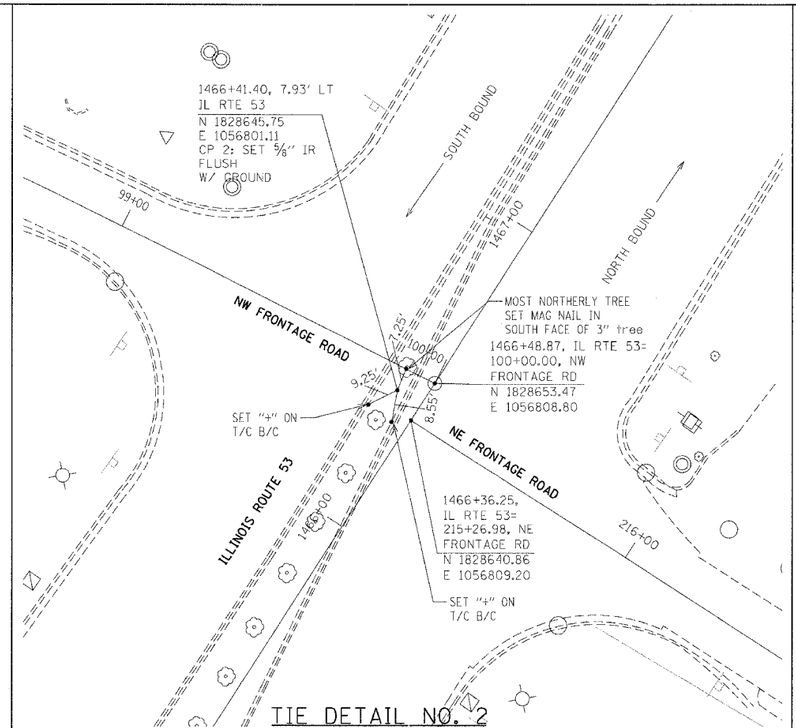

TIE DETAIL NO. 2

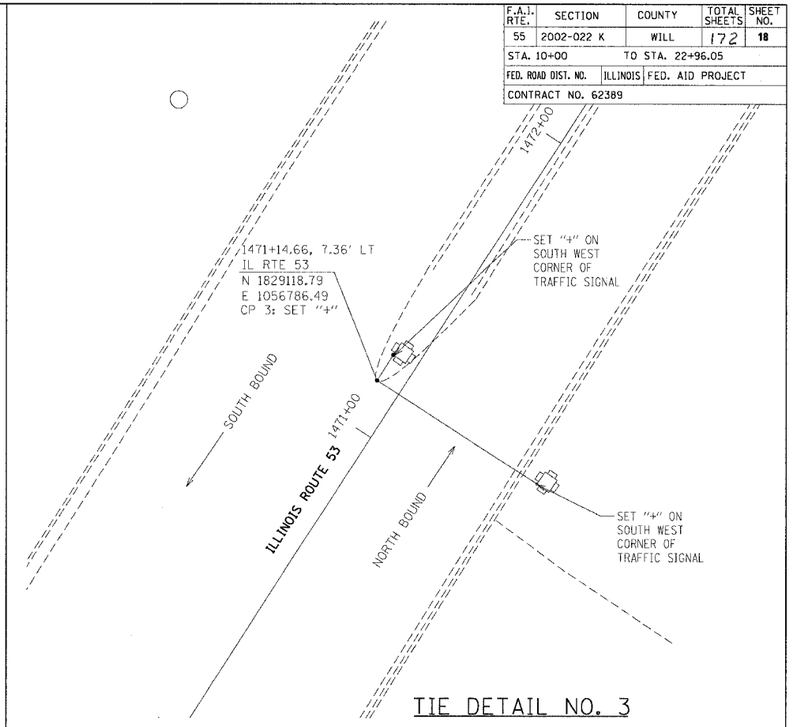

TIE DETAIL NO. 3

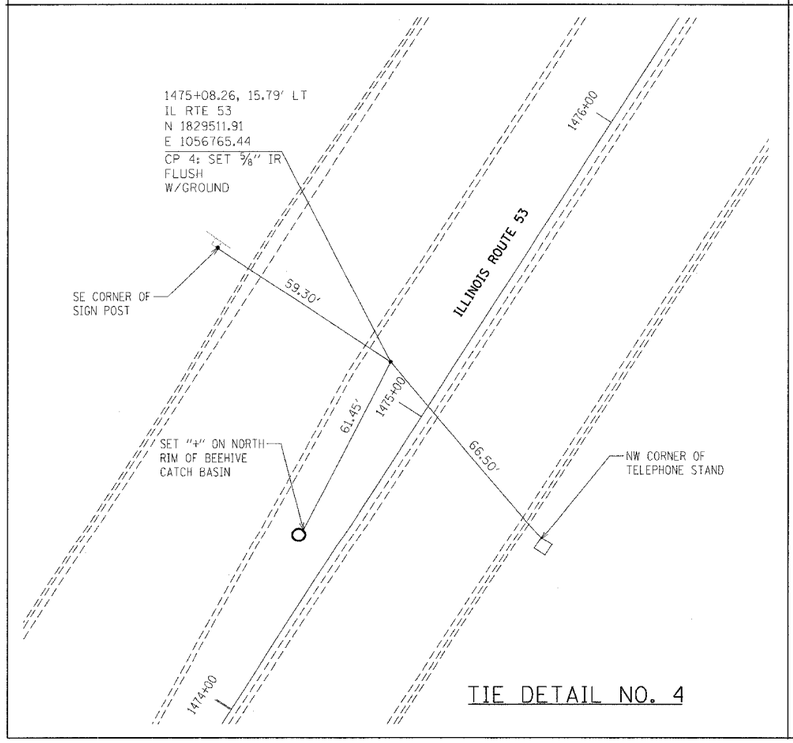

TIE DETAIL NO. 4

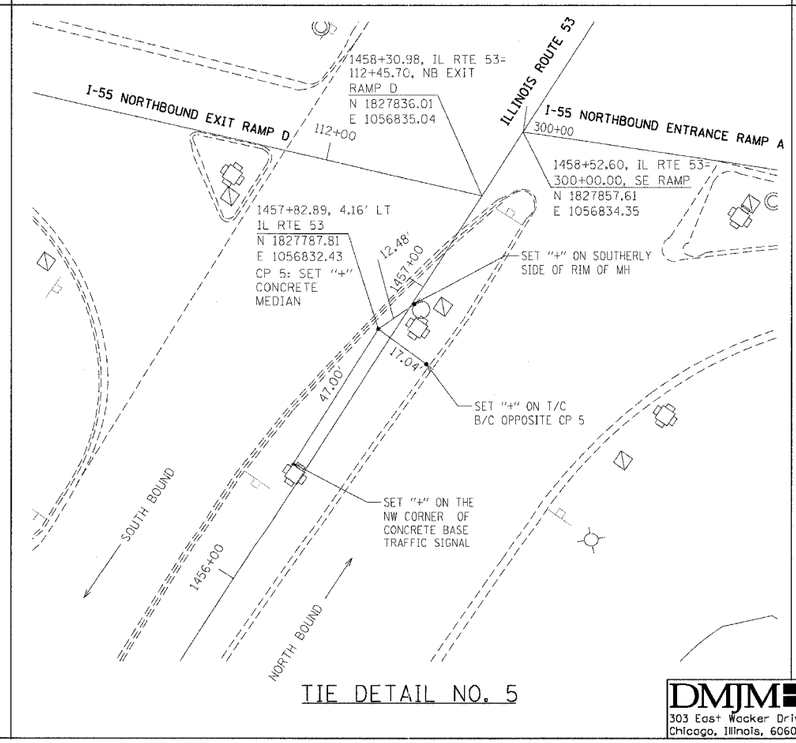

TIE DETAIL NO. 5

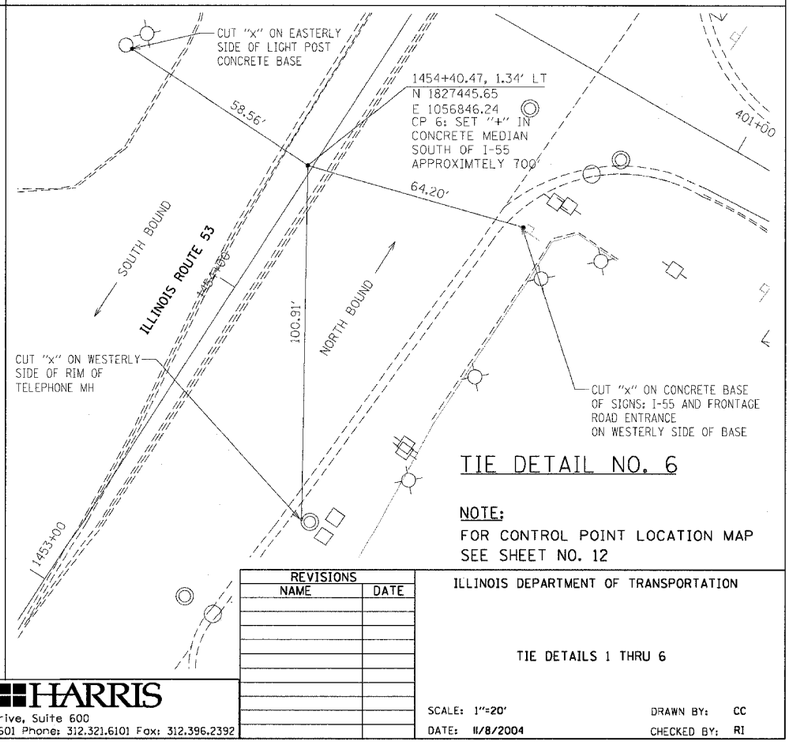

TIE DETAIL NO. 6

NOTE:
FOR CONTROL POINT LOCATION MAP
SEE SHEET NO. 12

REVISIONS NAME	DATE

ILLINOIS DEPARTMENT OF TRANSPORTATION

TIE DETAILS 1 THRU 6

SCALE: 1"=20'
DATE: 11/8/2004
DRAWN BY: CC
CHECKED BY: RI

DMJM HARRIS
303 East Wacker Drive, Suite 600
Chicago, Illinois, 60601 Phone: 312.321.6101 Fax: 312.396.2392

OCTOBER, 2004

PLAN — SURVEYED | PLOTTED | DRAWN | CHECKED | AT R/W CHECKED | CADD FILE NAME | NOTE BOOK | NO. | BY | DATE

PROFILE — SURVEYED | PLOTTED | DRAWN | CHECKED | FINAL NOTED | STRUCTURE NO(S) | NOTE BOOK | NO. | BY | DATE