F.A.I. RTE.	SECTION	COUNTY	TOTAL SHEETS	SHEET NO.
55	2002-022 K	WILL	172	20
STA. 10+00		TO STA. 22+96.05		
FED. ROAD DIST. NO.	ILLINOIS	FED. AID PROJECT		
CONTRACT NO. 62389				

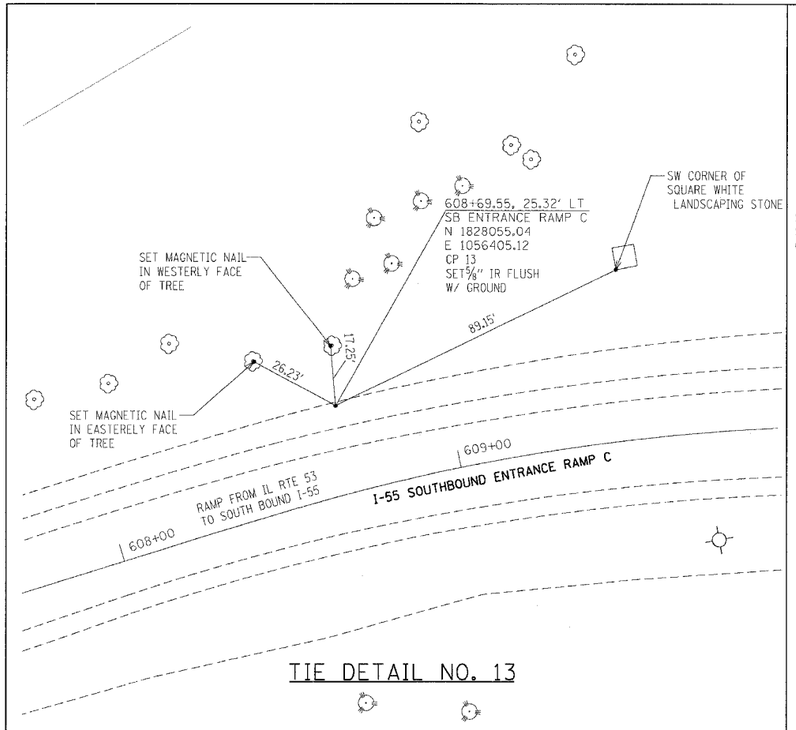

TIE DETAIL NO. 13

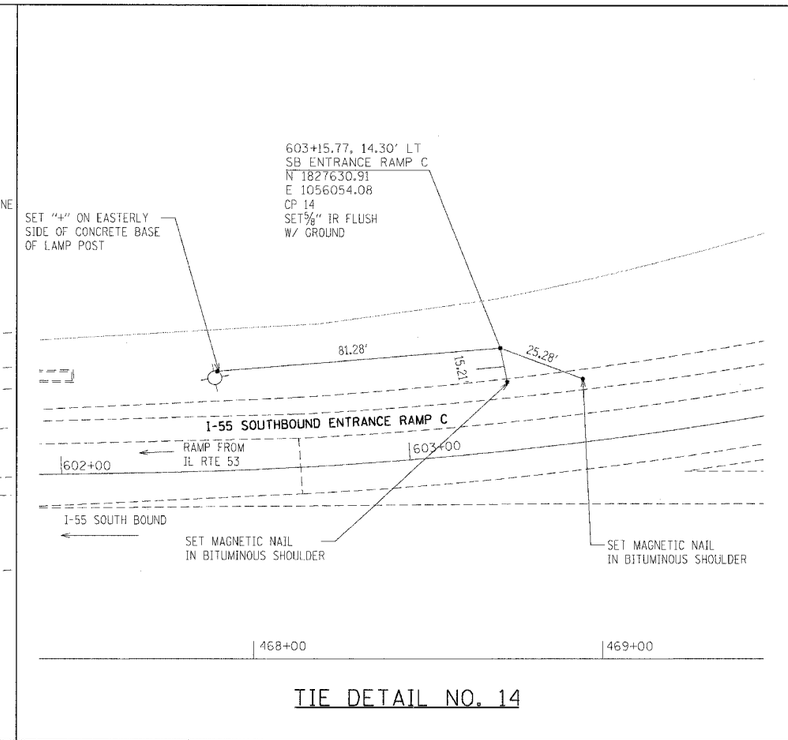

TIE DETAIL NO. 14

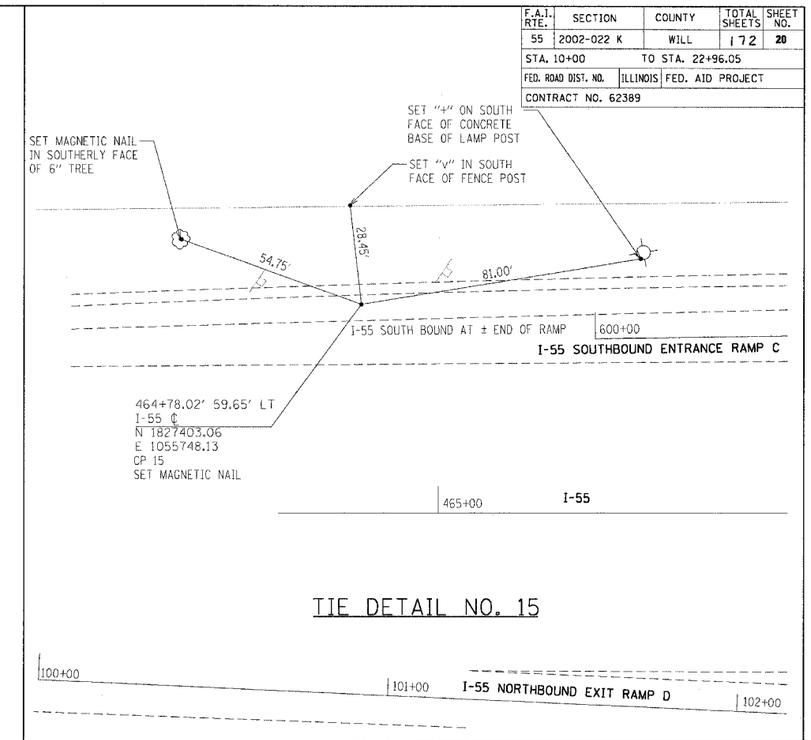

TIE DETAIL NO. 15

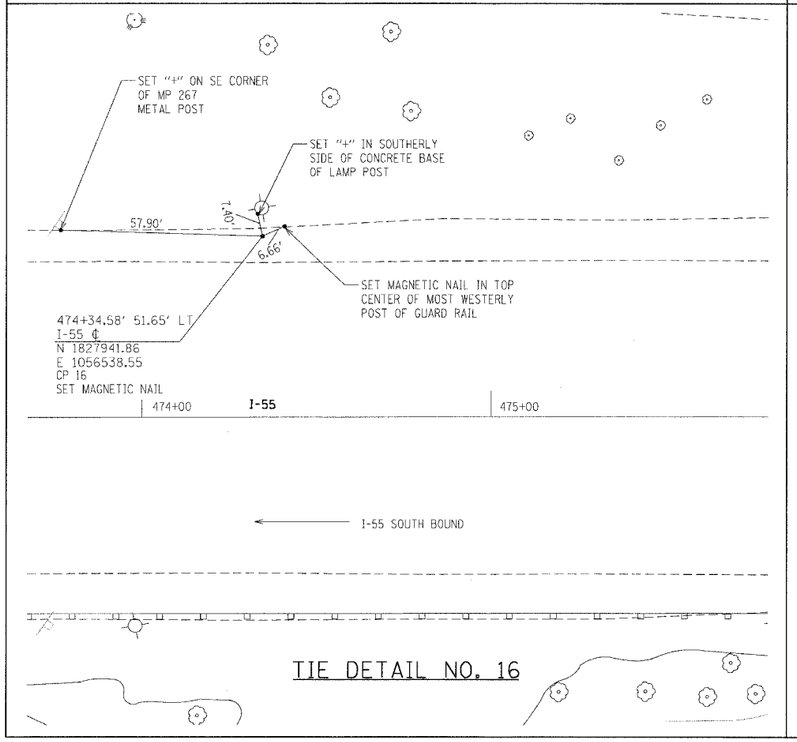

TIE DETAIL NO. 16

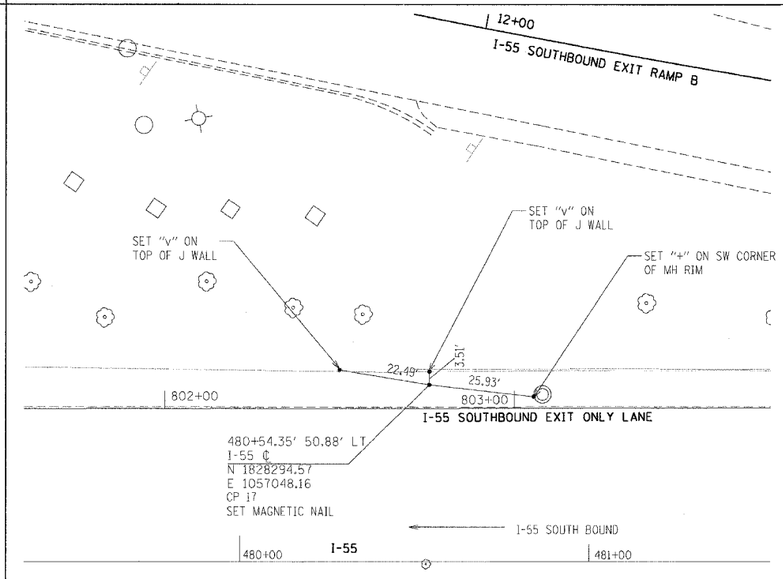

TIE DETAIL NO. 17

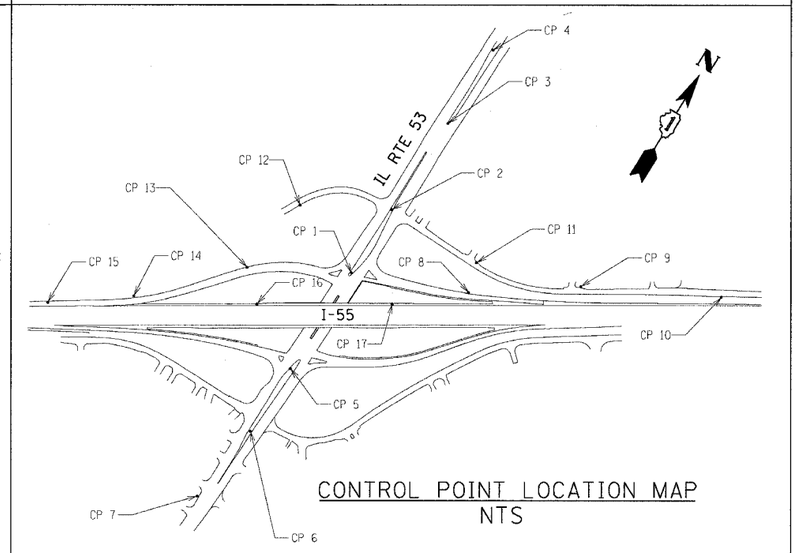

CONTROL POINT LOCATION MAP
NTS

REVISIONS	
NAME	DATE

ILLINOIS DEPARTMENT OF TRANSPORTATION

TIE DETAIL 13 THRU 17

SCALE: 1"=20'
DATE: 11/8/2004
DRAWN BY: CC
CHECKED BY: RI

DMJM HARRIS
303 East Wacker Drive, Suite 600
Chicago, Illinois, 60601 Phone: 312.321.6101 Fax: 312.396.2392

OCTOBER, 2004

PLAN: NOTE BOOK NO. ___ SURVEYED / PLOTTED / ALIGNMENT CHECKED / RT. OF WAY CHECKED / CADD FILE NAME / BY / DATE

PROFILE: NOTE BOOK NO. ___ SURVEYED / PLOTTED / GRADES CHECKED / B.M. NOTED / STRUCTURE NOTATIONS CHKD / BY / DATE

p:\05766155ID\600CAD\cad\sheets\155cd04.sht 11/8/2004 2:35:32 PM CCastor