F.A.I. RTE.	SECTION	COUNTY	TOTAL SHEETS	SHEET NO.
55	2002-022 K	WILL	172	27
STA. 0+00		TO STA. 23+00		
FED. ROAD DIST. NO.	ILLINOIS	FED. AID PROJECT		
CONTRACT NO. 62389				

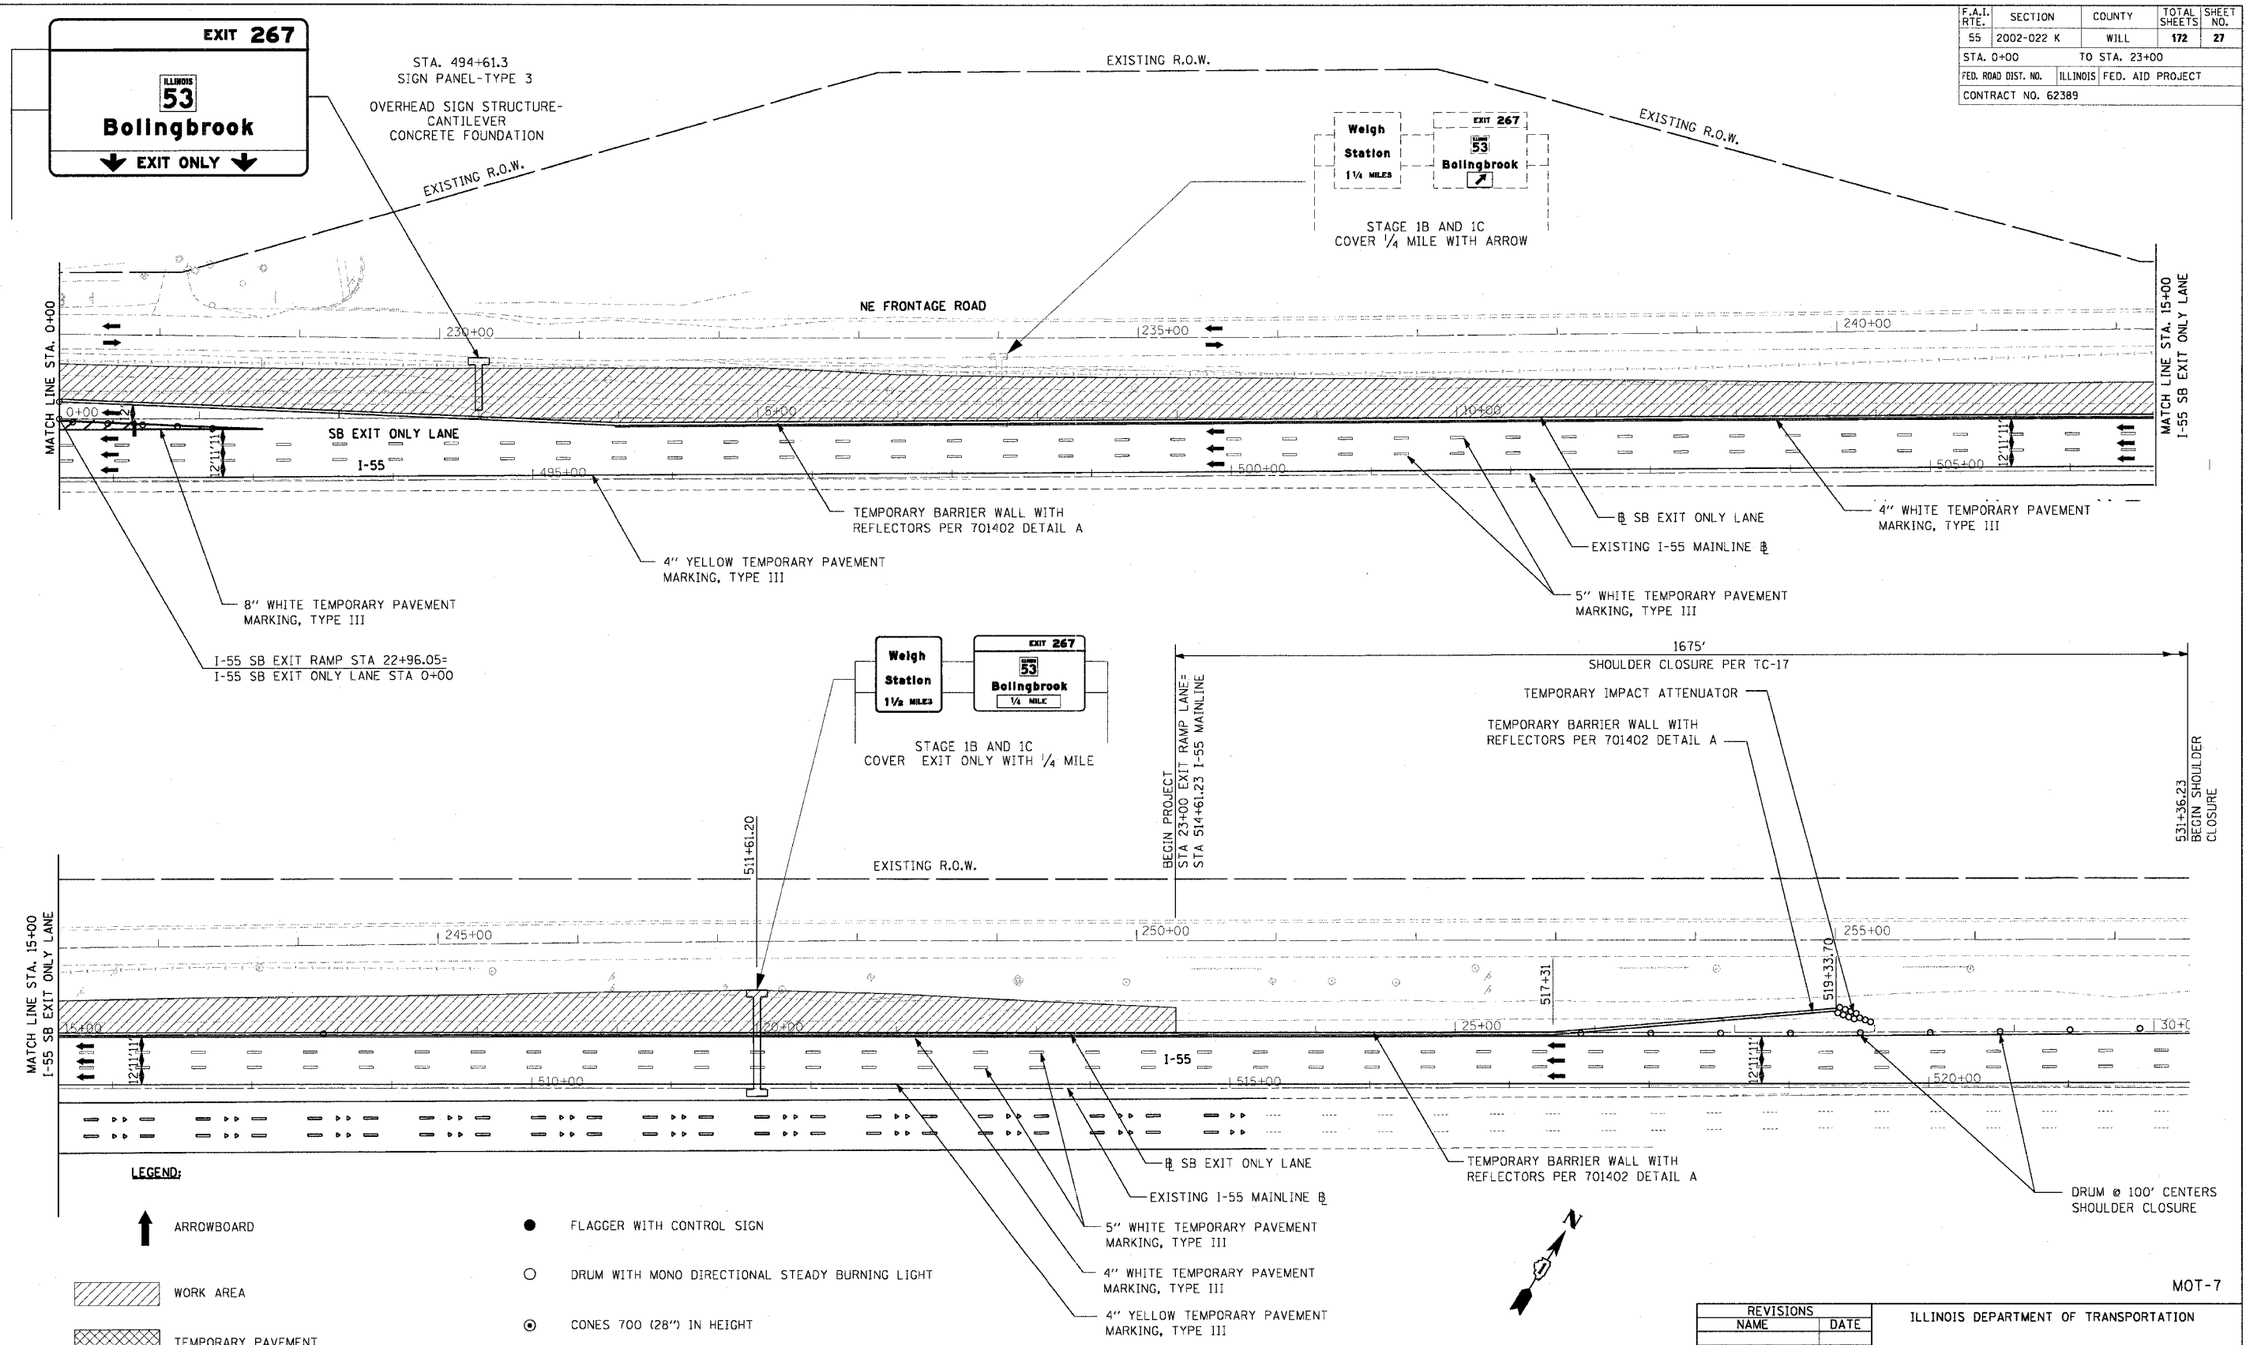

LEGEND:

- ARROWBOARD
- WORK AREA
- TEMPORARY PAVEMENT
- SIGN ON PORTABLE OR PERMANENT SUPPORT
- FLAGGER WITH CONTROL SIGN
- DRUM WITH MONO DIRECTIONAL STEADY BURNING LIGHT
- CONES 700 (28") IN HEIGHT
- DIRECTION OF TRAFFIC

MOT-7

REVISIONS	
NAME	DATE

ILLINOIS DEPARTMENT OF TRANSPORTATION

SUGGESTED CONSTRUCTION STAGING
I-55 SB EXIT ONLY LANE
STA 0+00 TO STA 23+00
STAGE 1

SCALE: 1"=50'
DATE: 12/23/2004
DRAWN BY: CC
CHECKED BY: RI

DMJM HARRIS
303 East Wacker Drive, Suite 600
Chicago, Illinois, 60601 Phone: 312.321.6101 Fax: 312.396.2392

OCTOBER, 2004

PLAN: SURVEYED / PLOTTED / ALIGNMENT CHECKED / RT. OF WAY CHECKED / CADD FILE NAME / NOTE BOOK NO. / BY / DATE

PROFILE: SURVEYED / PLOTTED / GRADES CHECKED / B.M. NOTED / STRUCTURE NOTATNS CHKD / NOTE BOOK NO. / BY / DATE

p:\105766155ld\600cad\cad\sheets\155cmt07.sht 12/23/2004 11:25:47 AM CCastor