F.A.I. RTE.	SECTION	COUNTY	TOTAL SHEETS	SHEET NO.
55	2002-022 K	WILL	172	49
STA. 10+00		TO STA. 22+96.05		
FED. ROAD DIST. NO.	ILLINOIS	FED. AID PROJECT		
CONTRACT NO. 62389				

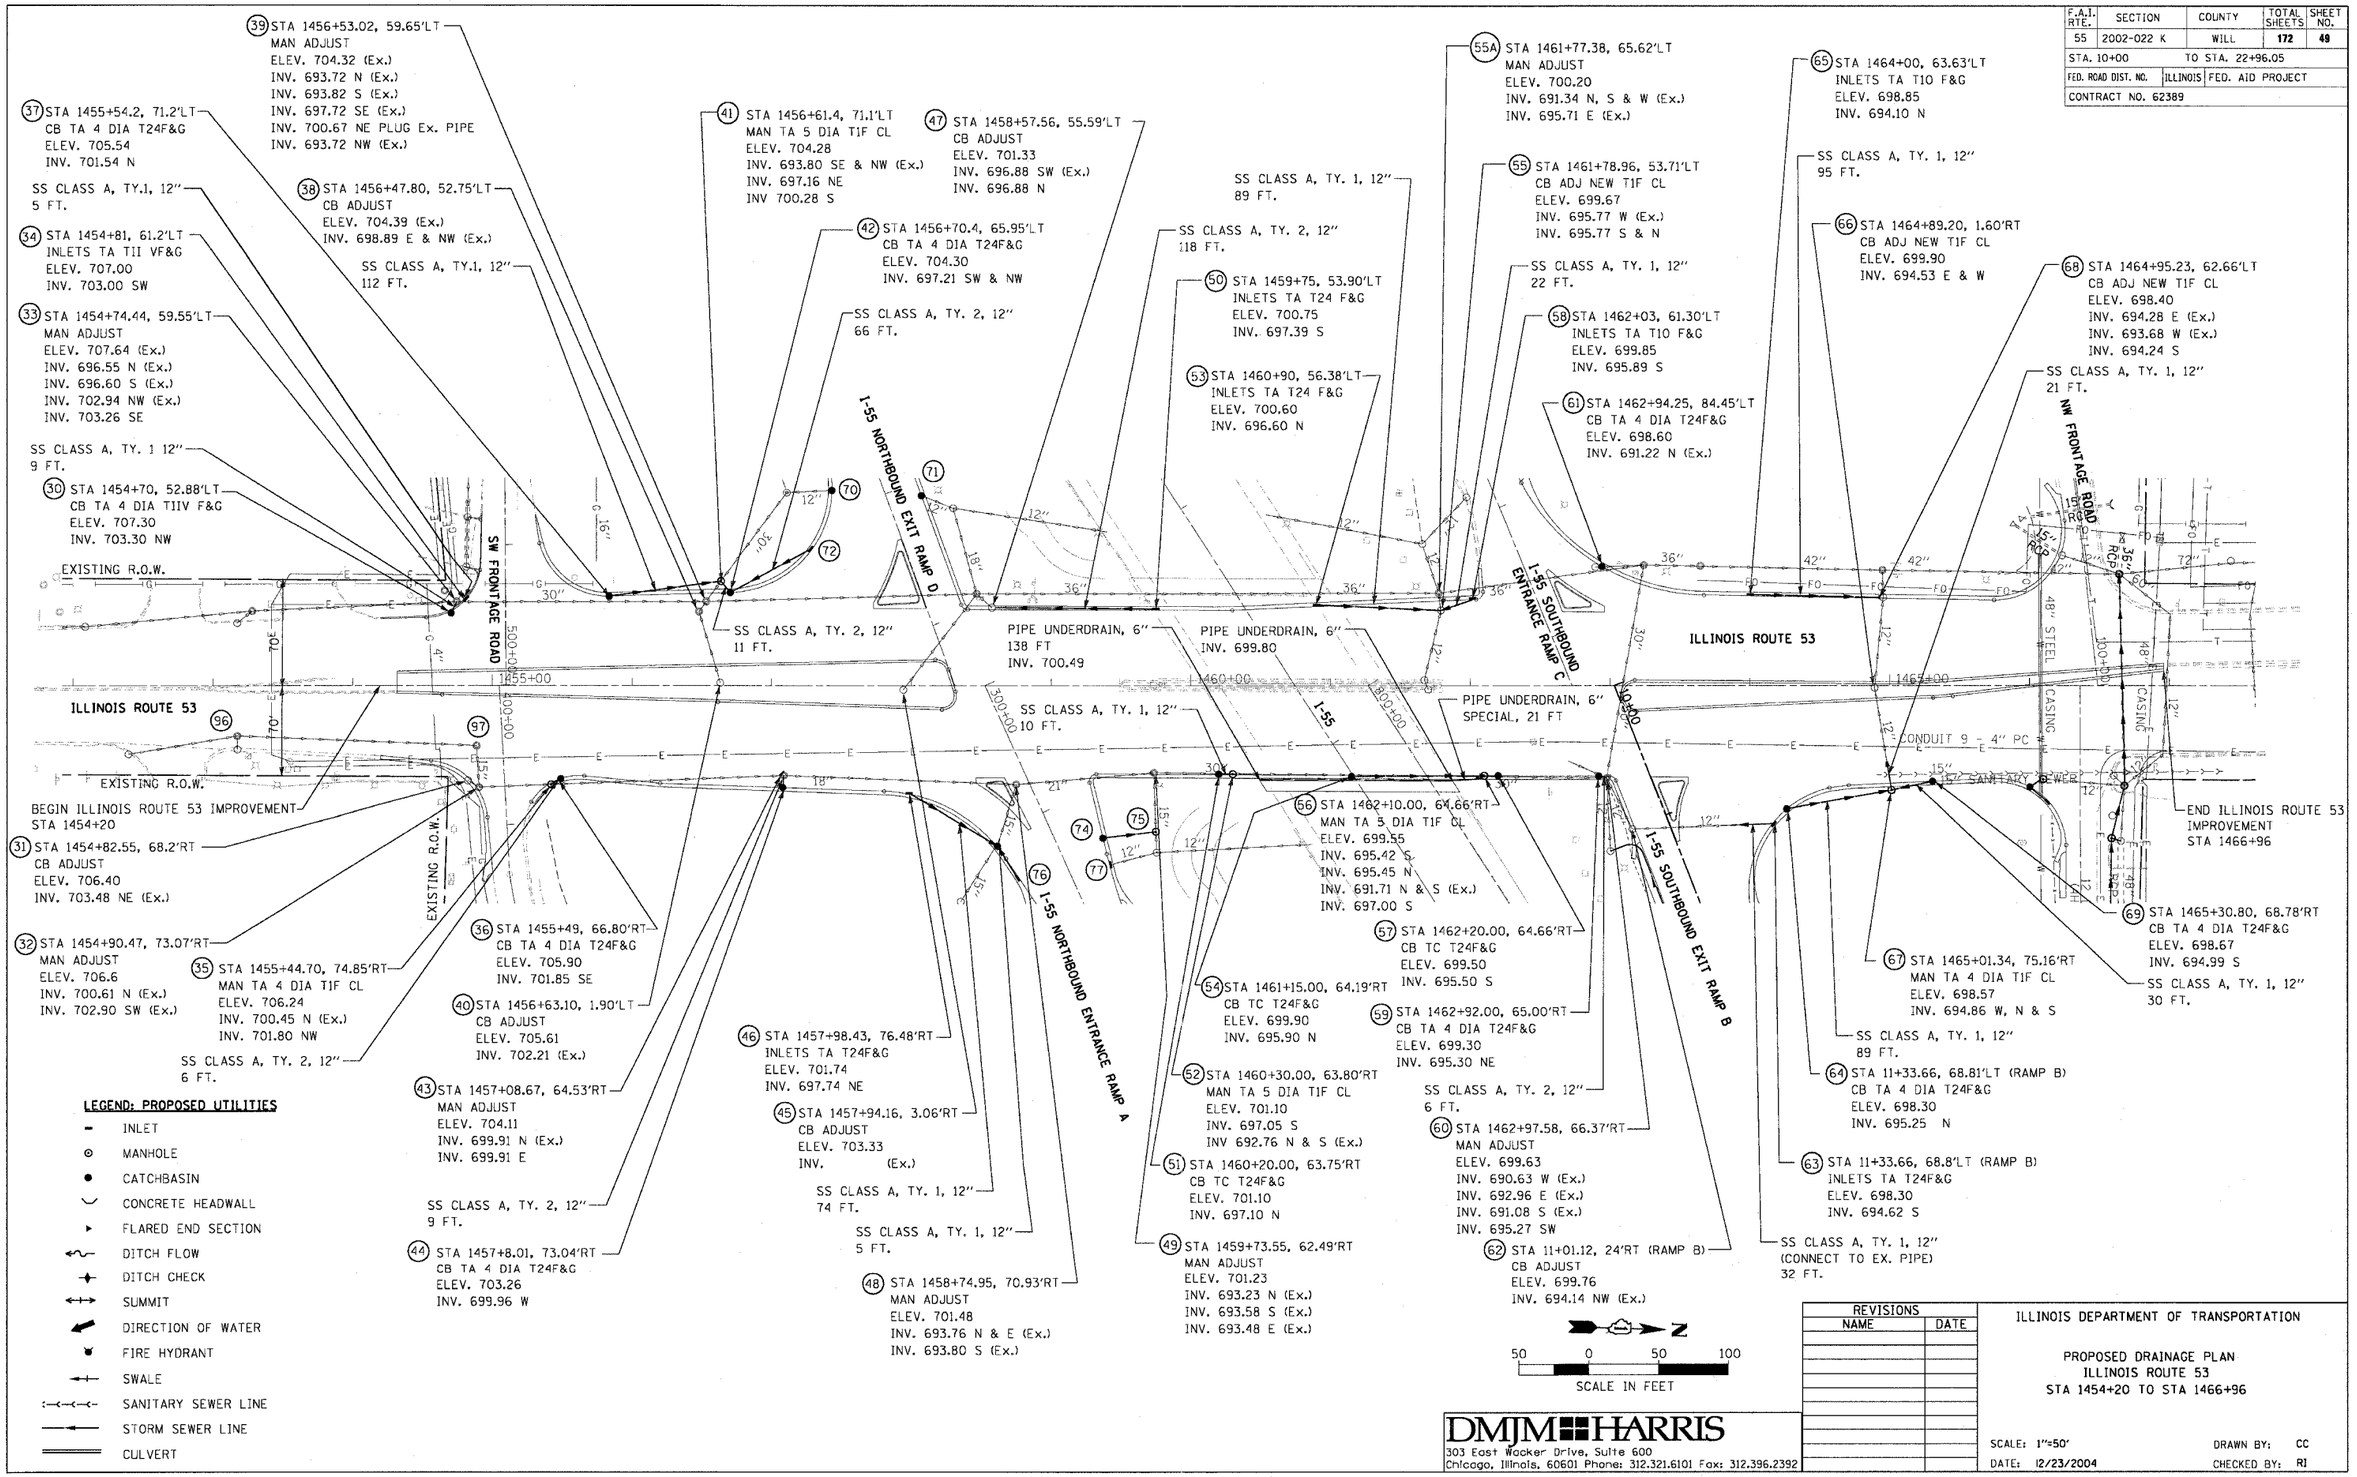

DMJM HARRIS
303 East Wacker Drive, Suite 600
Chicago, Illinois, 60601 Phone: 312.321.6101 Fax: 312.396.2392

REVISIONS	
NAME	DATE

ILLINOIS DEPARTMENT OF TRANSPORTATION

PROPOSED DRAINAGE PLAN
ILLINOIS ROUTE 53
STA 1454+20 TO STA 1466+96

SCALE: 1"=50' DRAWN BY: CC
DATE: 12/23/2004 CHECKED BY: RI

OCTOBER, 2004

p:\105766-1\600cad\cad\sheets\155cdr08.sht 12/23/2004 11:33:45 AM CCastor