F.A.I. RTE.	SECTION	COUNTY	TOTAL SHEETS	SHEET NO.
90/94	2003-031I	COOK	976	521

STA. 2200+00.00 TO STA. 2362+00.00

FED. ROAD DIST. NO. | ILLINOIS | FED. AID PROJECT

62583

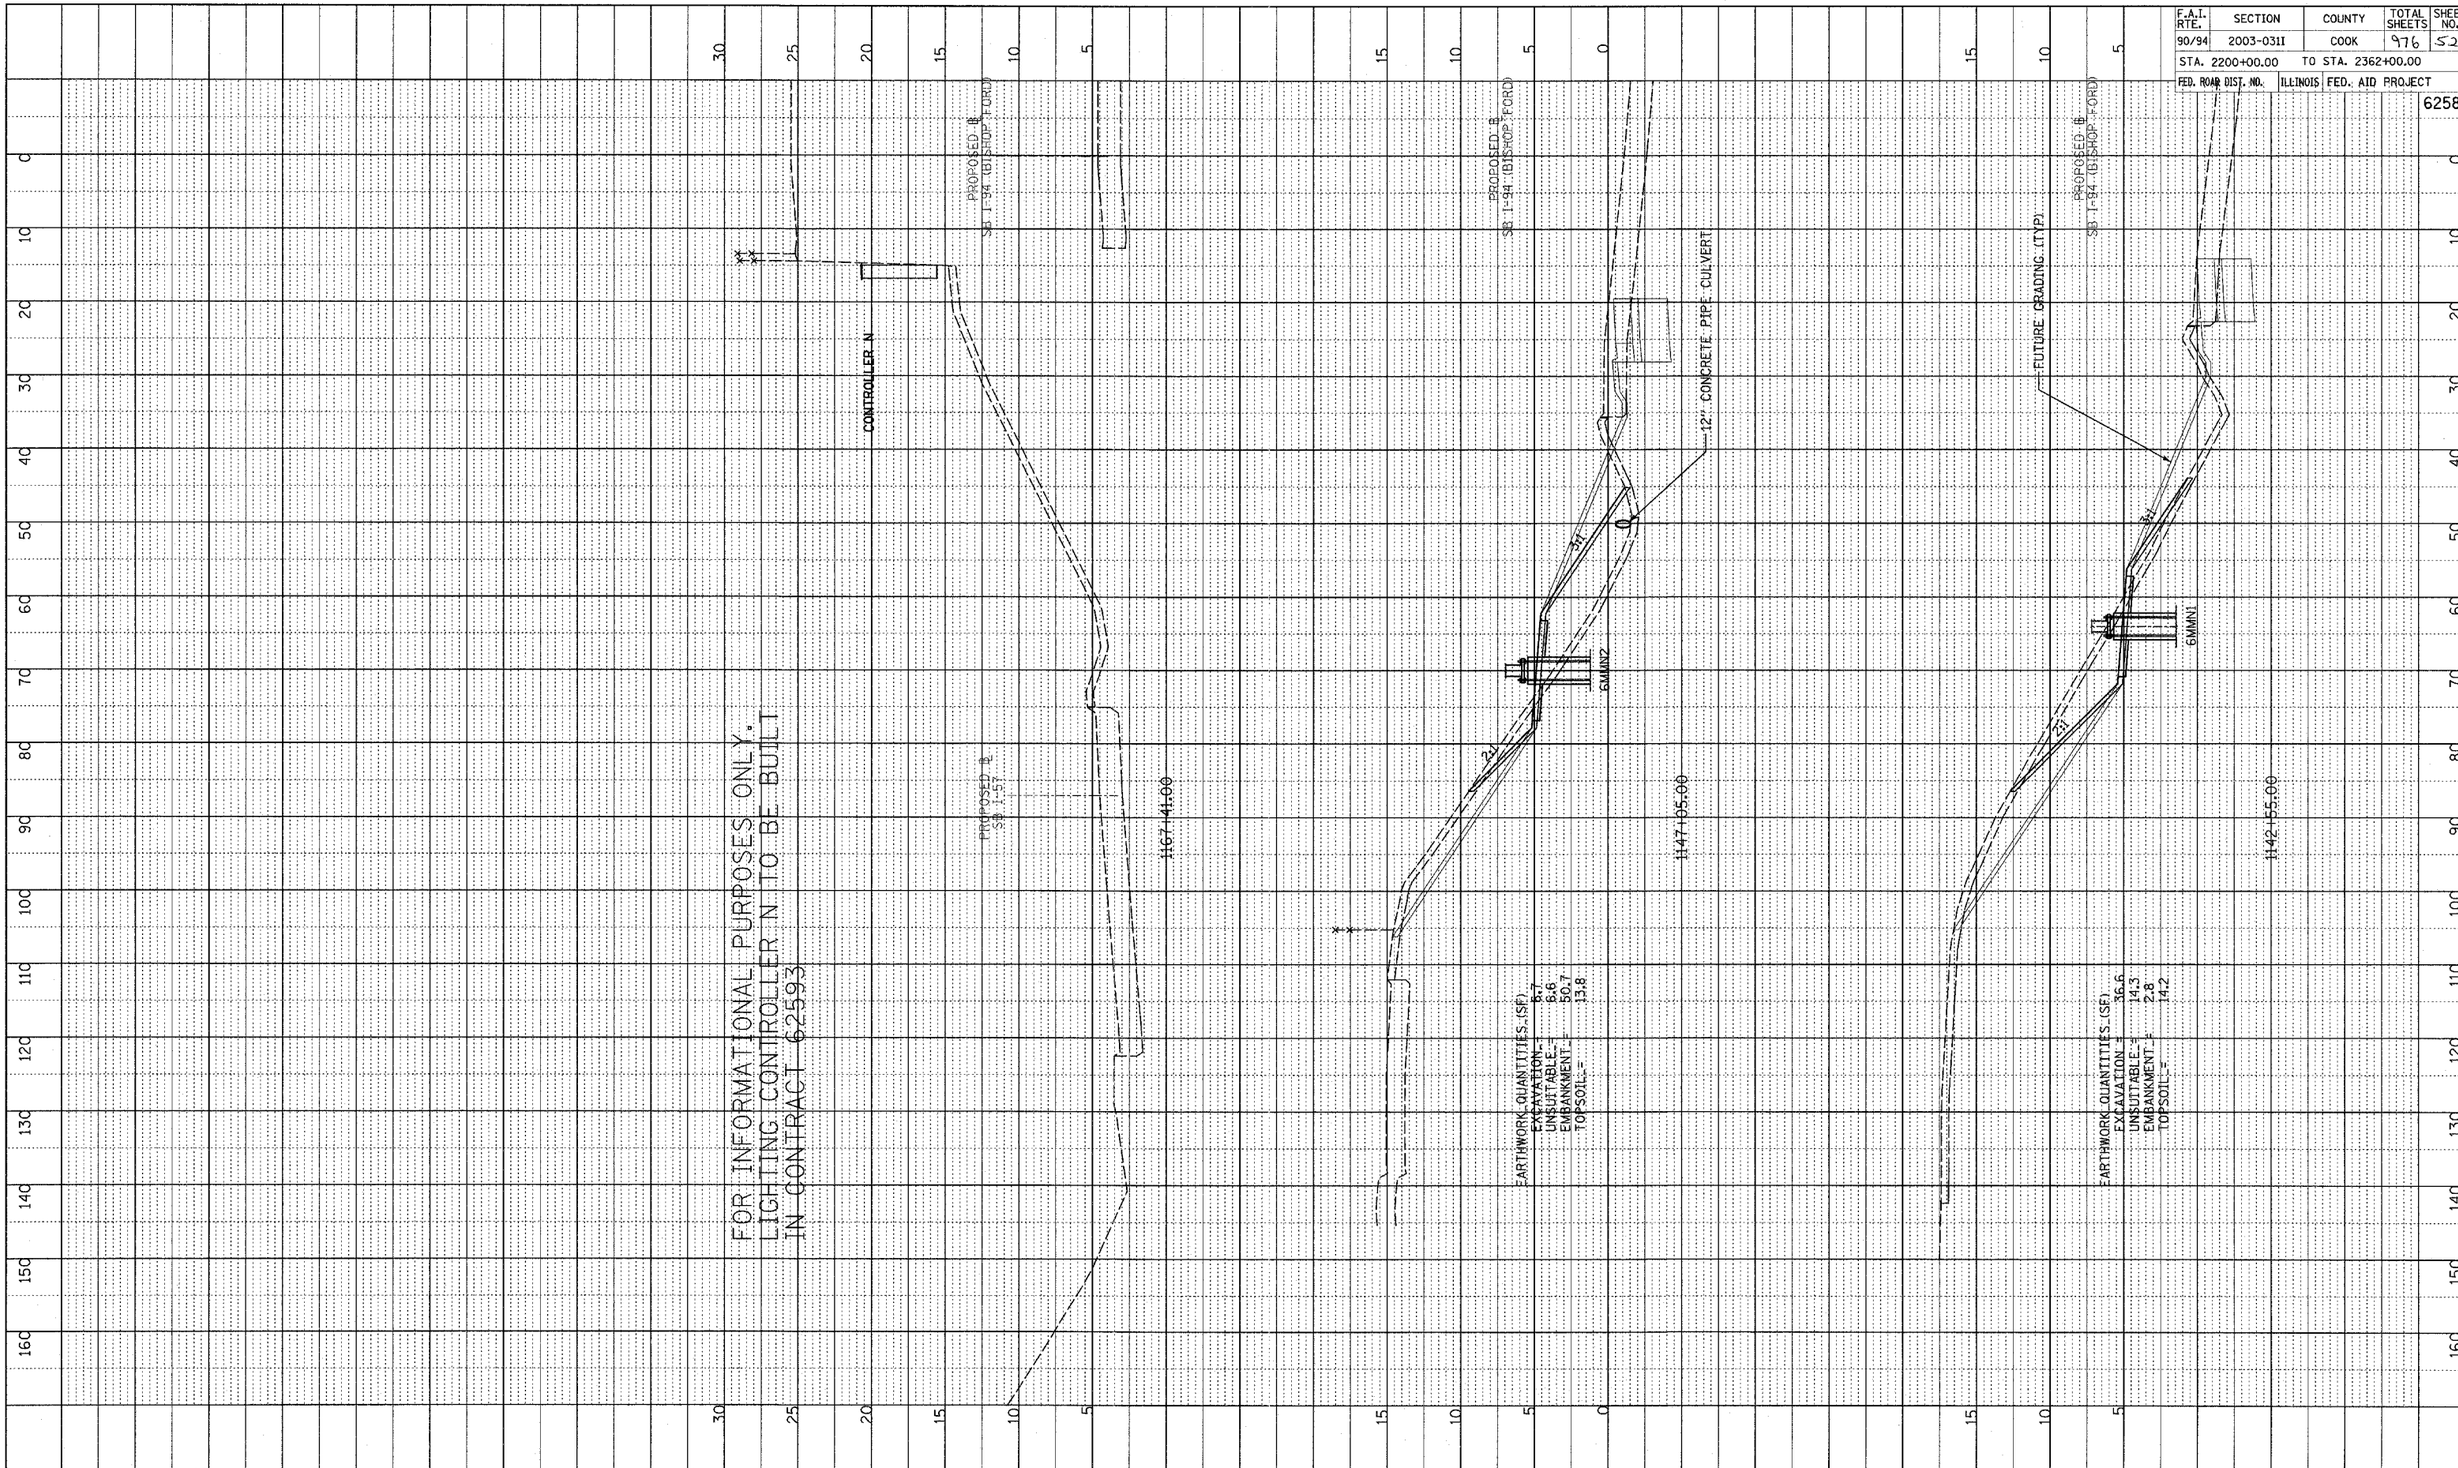

TYLIN INTERNATIONAL

10' 0 10' 20' HORIZONTAL SCALE

5' 0 5' 10' VERTICAL SCALE

SB I-94 (BISHOP FORD FREEWAY)
STA. 1142+55 TO 1167+41