ORIGINAL SURVEY		BY	DATE
NOTE BOOK	SURVEYED		
NO.	PLOTTED		
	TEMPLATE		
	AREAS		
	AREAS CHECKED		

FINAL SURVEY		BY	DATE
NOTE BOOK	SURVEYED		
NO.	PLOTTED		
	TEMPLATE		
	AREAS		
	AREAS CHECKED		

CTE ENGINEERS
COOPER TOMBERG EHMOOHR BROWER, INC.

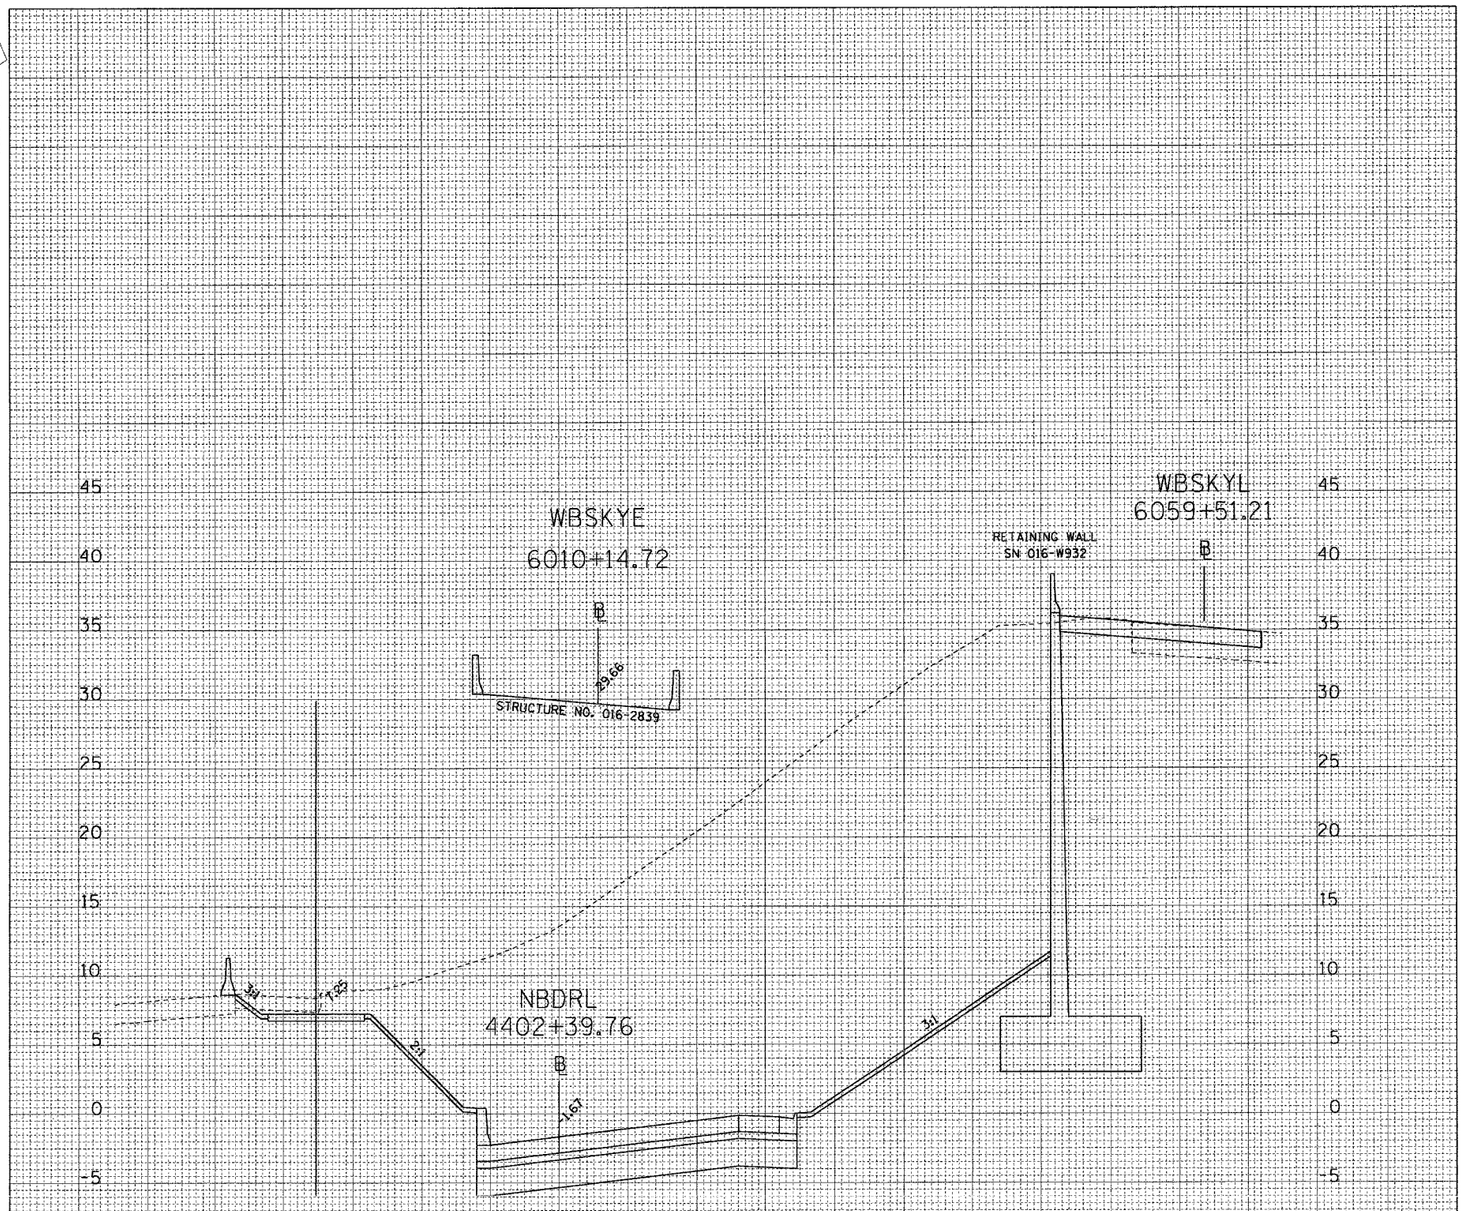

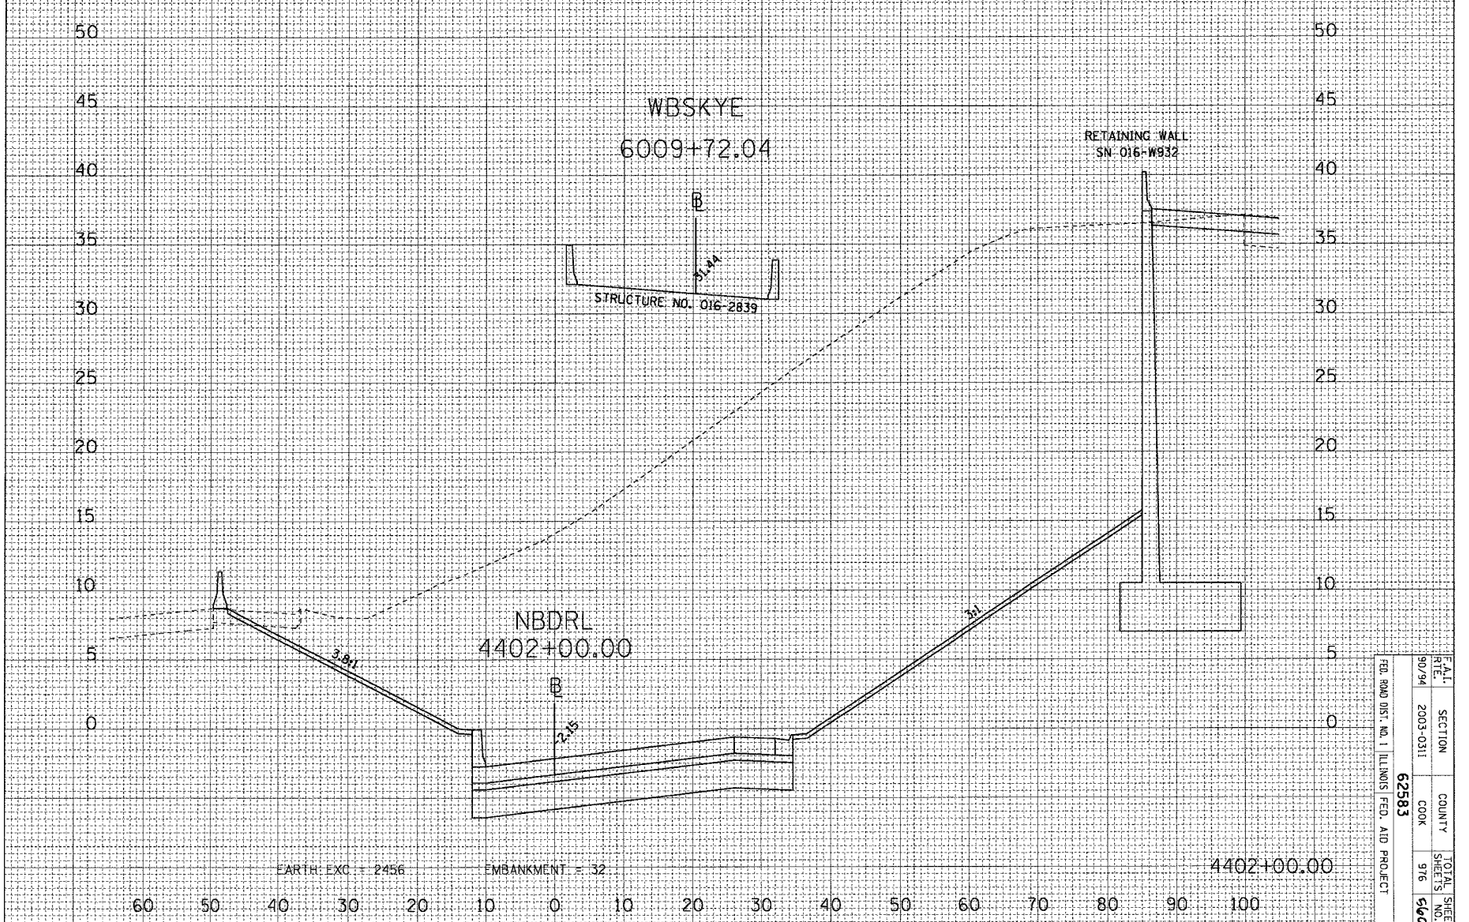

F.A.I. RTE.	SECTION	COUNTY	TOTAL SHEETS	SHEET NO.
90/94	2003-0311	COOK	976	560

62583

FED. ROAD DIST. NO. 1 | ILLINOIS | FED. AID PROJECT

NBDRL - I-90 (SKYWAY) & 67th ST TO WENTWORTH AVE

10/20/2004 02:07:33 PM

M:\P40468\Elec\N6-Cntr2b\Sht\Contract 2\Cross Sections\Nelec_nbloc_11.sht