| | SECTION | COUNTY | TOTAL SHEETS | SHEET NO. |
|---|---|---|---|---|
| | 2003-031I | COOK | 976 | 762 |
| STA. 1632+00 | | TO STA. 1644+00 | | |
| FED. ROAD DIST. NO. | ILLINOIS | FED. AID PROJECT | | |

62583

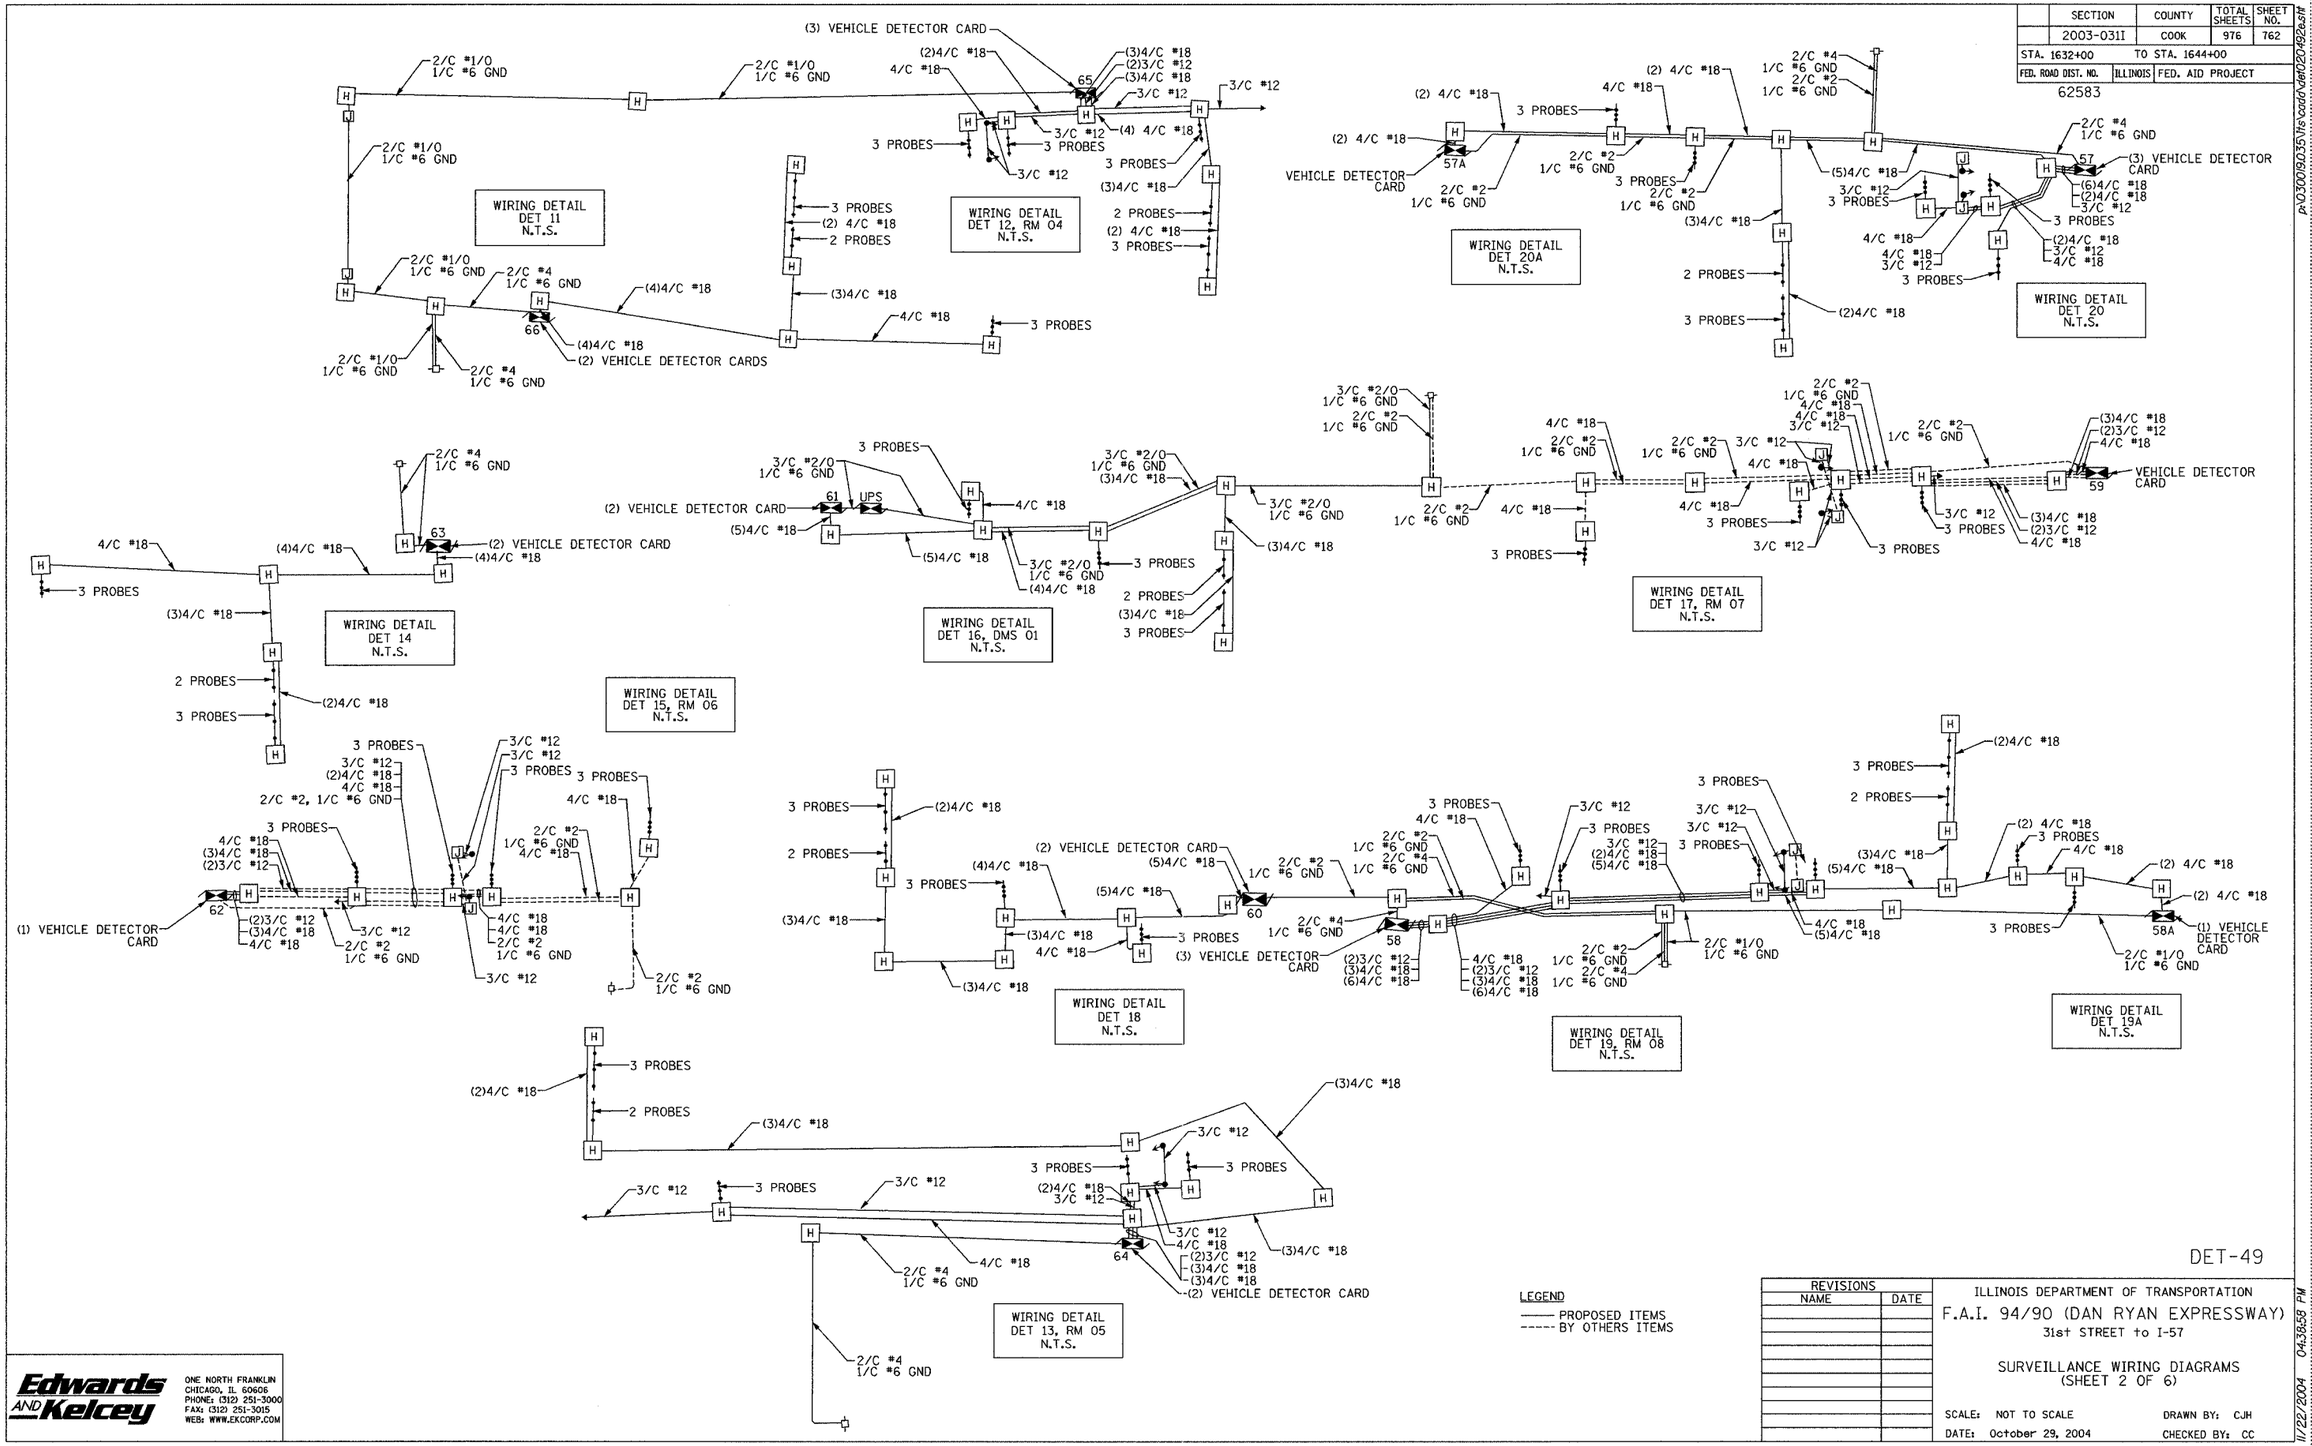


DET-49

LEGEND

——— PROPOSED ITEMS
----- BY OTHERS ITEMS

| REVISIONS NAME | DATE |
|---|---|
| | |

ILLINOIS DEPARTMENT OF TRANSPORTATION

F.A.I. 94/90 (DAN RYAN EXPRESSWAY)

31st STREET to I-57

SURVEILLANCE WIRING DIAGRAMS (SHEET 2 OF 6)

SCALE: NOT TO SCALE — DRAWN BY: CJH

DATE: October 29, 2004 — CHECKED BY: CC


Edwards AND Kelcey

ONE NORTH FRANKLIN
CHICAGO, IL 60606
PHONE: (312) 251-3000
FAX: (312) 251-3015
WEB: WWW.EKCORP.COM


p:\03009\90351\ts\cadd\det02\492s.sht

11/22/2004 04:36:58 PM