F.A.I. RTE.	SECTION	COUNTY	TOTAL SHEETS	SHEET NO.
90/94	2004-069RS	COOK	61	23
STA. 571+75		TO STA. 576+75		
FED. ROAD DIST. NO. 1	ILLINOIS	FED. AID PROJECT		

62808

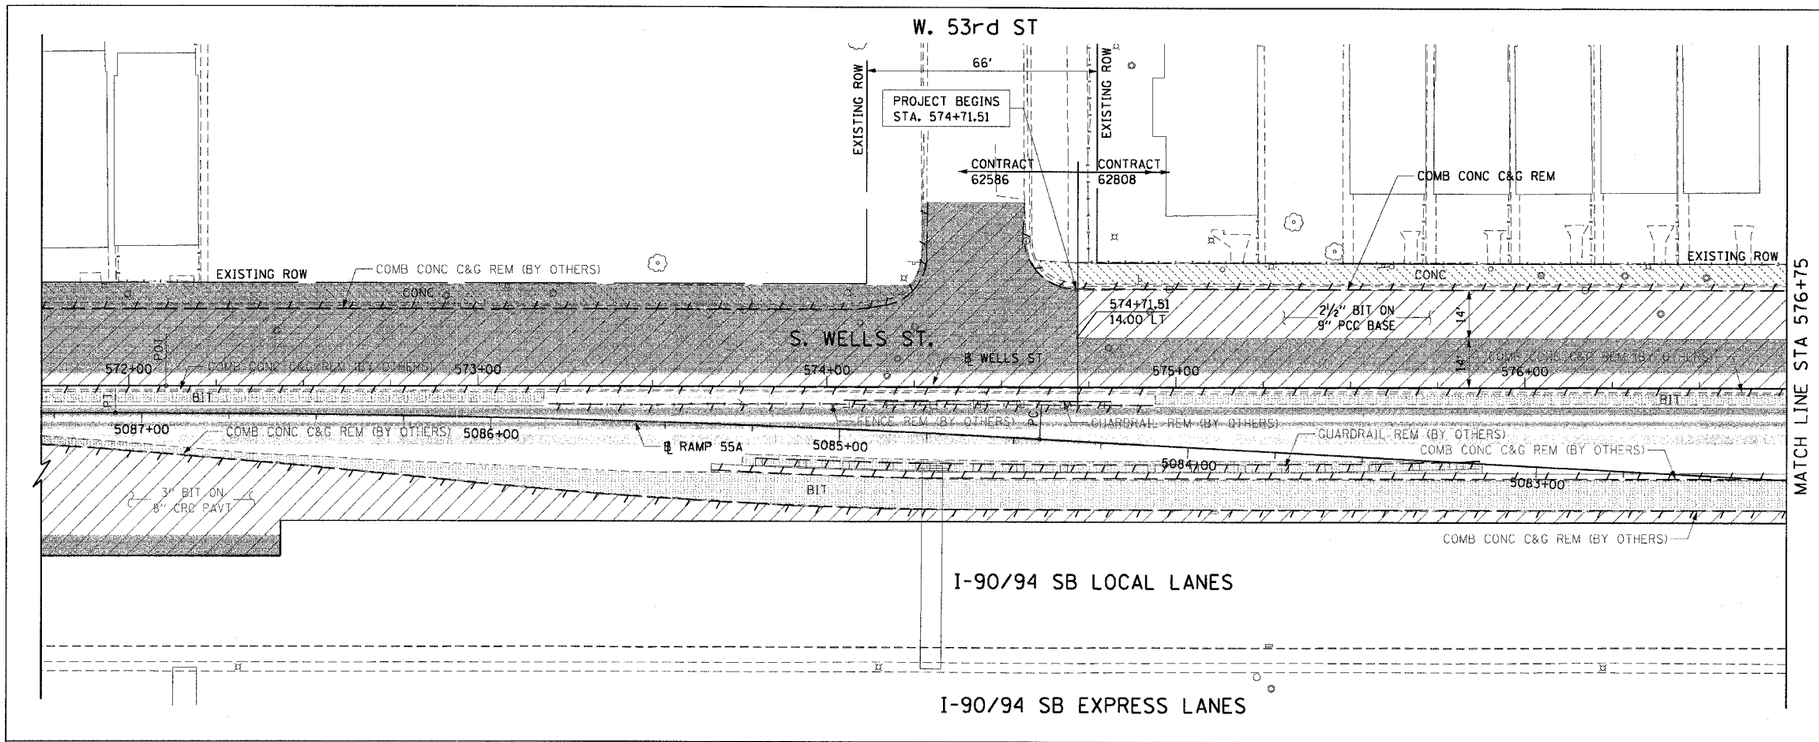

LEGEND:

- PAVEMENT REMOVAL
- MEDIAN REMOVAL
- LINEAR REMOVALS
- SIDEWALK REMOVAL
- DRIVEWAY PAVEMENT REMOVAL
- WORK TO BE DONE BY OTHERS

NOTES:

1. CONTRACTOR SHALL COORDINATE WITH CONTRACT 62806 FOR ROADWAY LIGHTING REMOVALS AND INSTALLATIONS.
2. SEE DRAINAGE AND UTILITY SHEETS FOR REMOVALS AND IMPROVEMENTS.
3. CONTRACTOR SHALL COORDINATE WITH CONTRACT 62798 FOR FRONTAGE ROAD SIGNING.
4. ALL DRIVEWAYS SHOWN ARE CONCRETE UNLESS NOTED OTHERWISE.

EXISTING CONDITIONS AND REMOVAL

PROPOSED IMPROVEMENTS

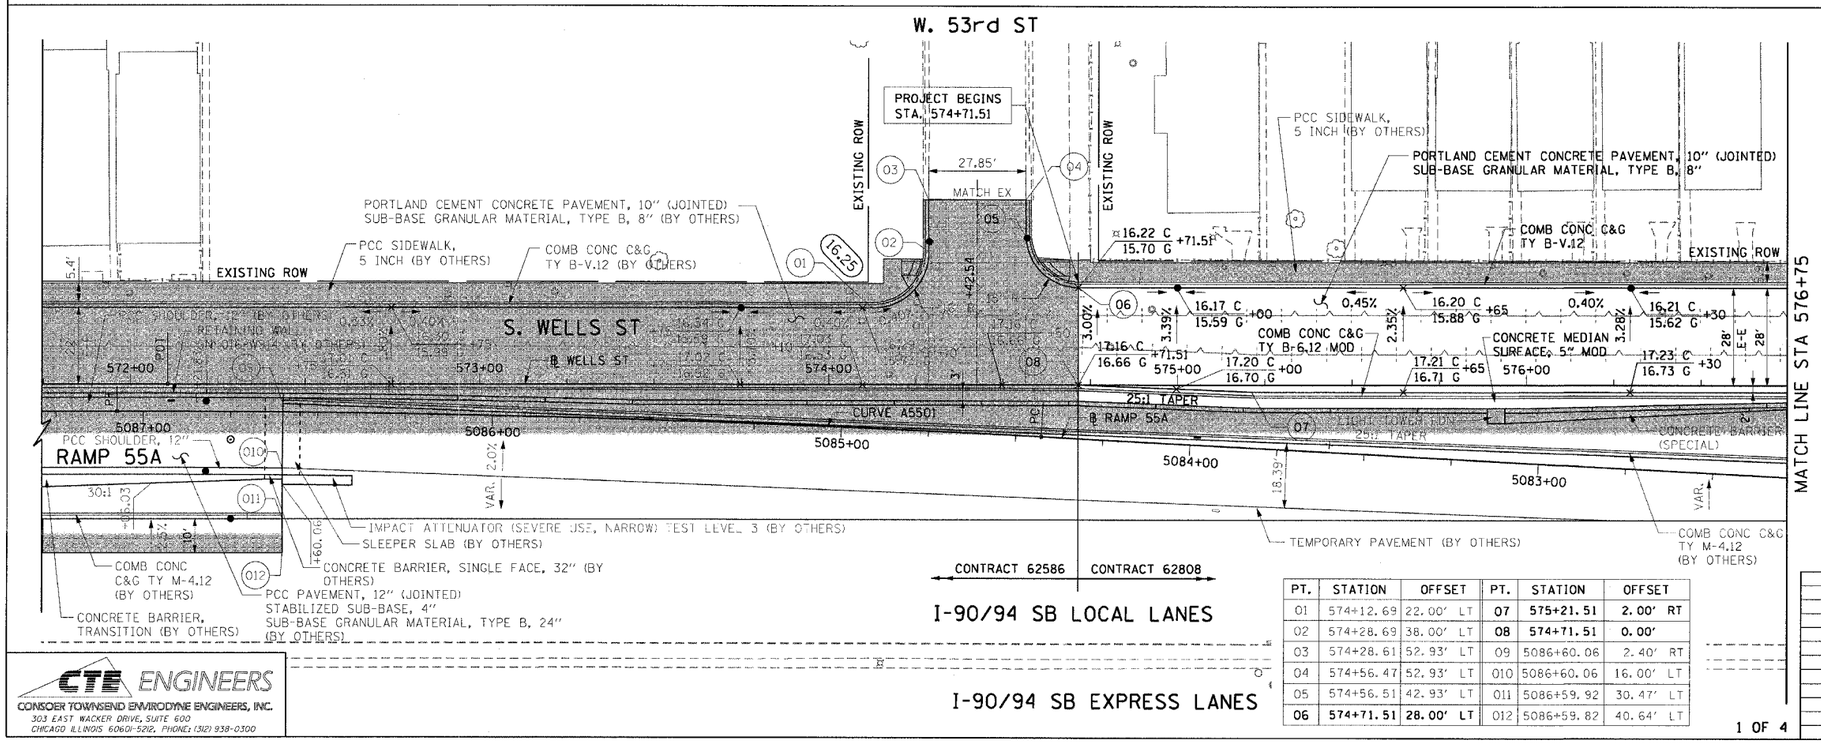

LEGEND:

- TEMPORARY PAVEMENT
- WORK TO BE DONE BY OTHERS

NOTES:

1. SEE ALIGNMENT PLANS FOR CURVE DATA.
2. SEE ROADWAY DETAIL SHEETS FOR CONCRETE MEDIAN SURFACE, 5" (MODIFIED) DETAILS.
3. CONTRACTOR SHALL COORDINATE WITH CONTRACT 62795 FOR SIDEWALK AND DRIVEWAY IMPROVEMENTS.
4. CONTRACTOR SHALL COORDINATE WITH CONTRACT 62586 FOR RETAINING WALL AND FRONTAGE ROAD IMPROVEMENTS.

PT.	STATION	OFFSET	PT.	STATION	OFFSET
01	574+12.69	22.00' LT	07	575+21.51	2.00' RT
02	574+28.69	38.00' LT	08	574+71.51	0.00'
03	574+28.61	52.93' LT	09	5086+60.06	2.40' RT
04	574+56.47	52.93' LT	010	5086+60.06	16.00' LT
05	574+56.51	42.93' LT	011	5086+59.92	30.47' LT
06	574+71.51	28.00' LT	012	5086+59.82	40.64' LT

1 OF 4

REVISIONS	
NAME	DATE

ILLINOIS DEPARTMENT OF TRANSPORTATION
F.A.I. 90/94 (DAN RYAN EXPRESSWAY)
53rd ST TO 51st ST (WELLS STREET)

EXISTING AND PROPOSED ROADWAY PLANS
WELLS STREET

SCALE: 1"=20' DRAWN BY: PHP
DATE: December 17, 2004 CHECKED BY: JAL

CTE ENGINEERS
CONSOER TOWNSEND ENVIRODYNE ENGINEERS, INC.
303 EAST WACKER DRIVE, SUITE 600
CHICAGO ILLINOIS 60601-5212, PHONE: (312) 938-0300

m:\P4246\Civil\14-Cntr-9\Add_Cntr-9\B14sht\Roadway Plans\PP9B14S1024.sht 12/15/2004 4:47:00 PM