ORIGINAL SURVEY		BY	DATE
NOTE BOOK	SURVEYED		
	PLOTTED		
	TEMPLATE		
	AREAS		
NO.	AREAS CHECKED		

FINAL SURVEY		BY	DATE
NOTE BOOK	SURVEYED		
	PLOTTED		
	TEMPLATE		
	AREAS		
NO.	AREAS CHECKED		

CTE ENGINEERS
CORDOR TOMASINO DMUCHOWSKI ENGINEERS, INC.

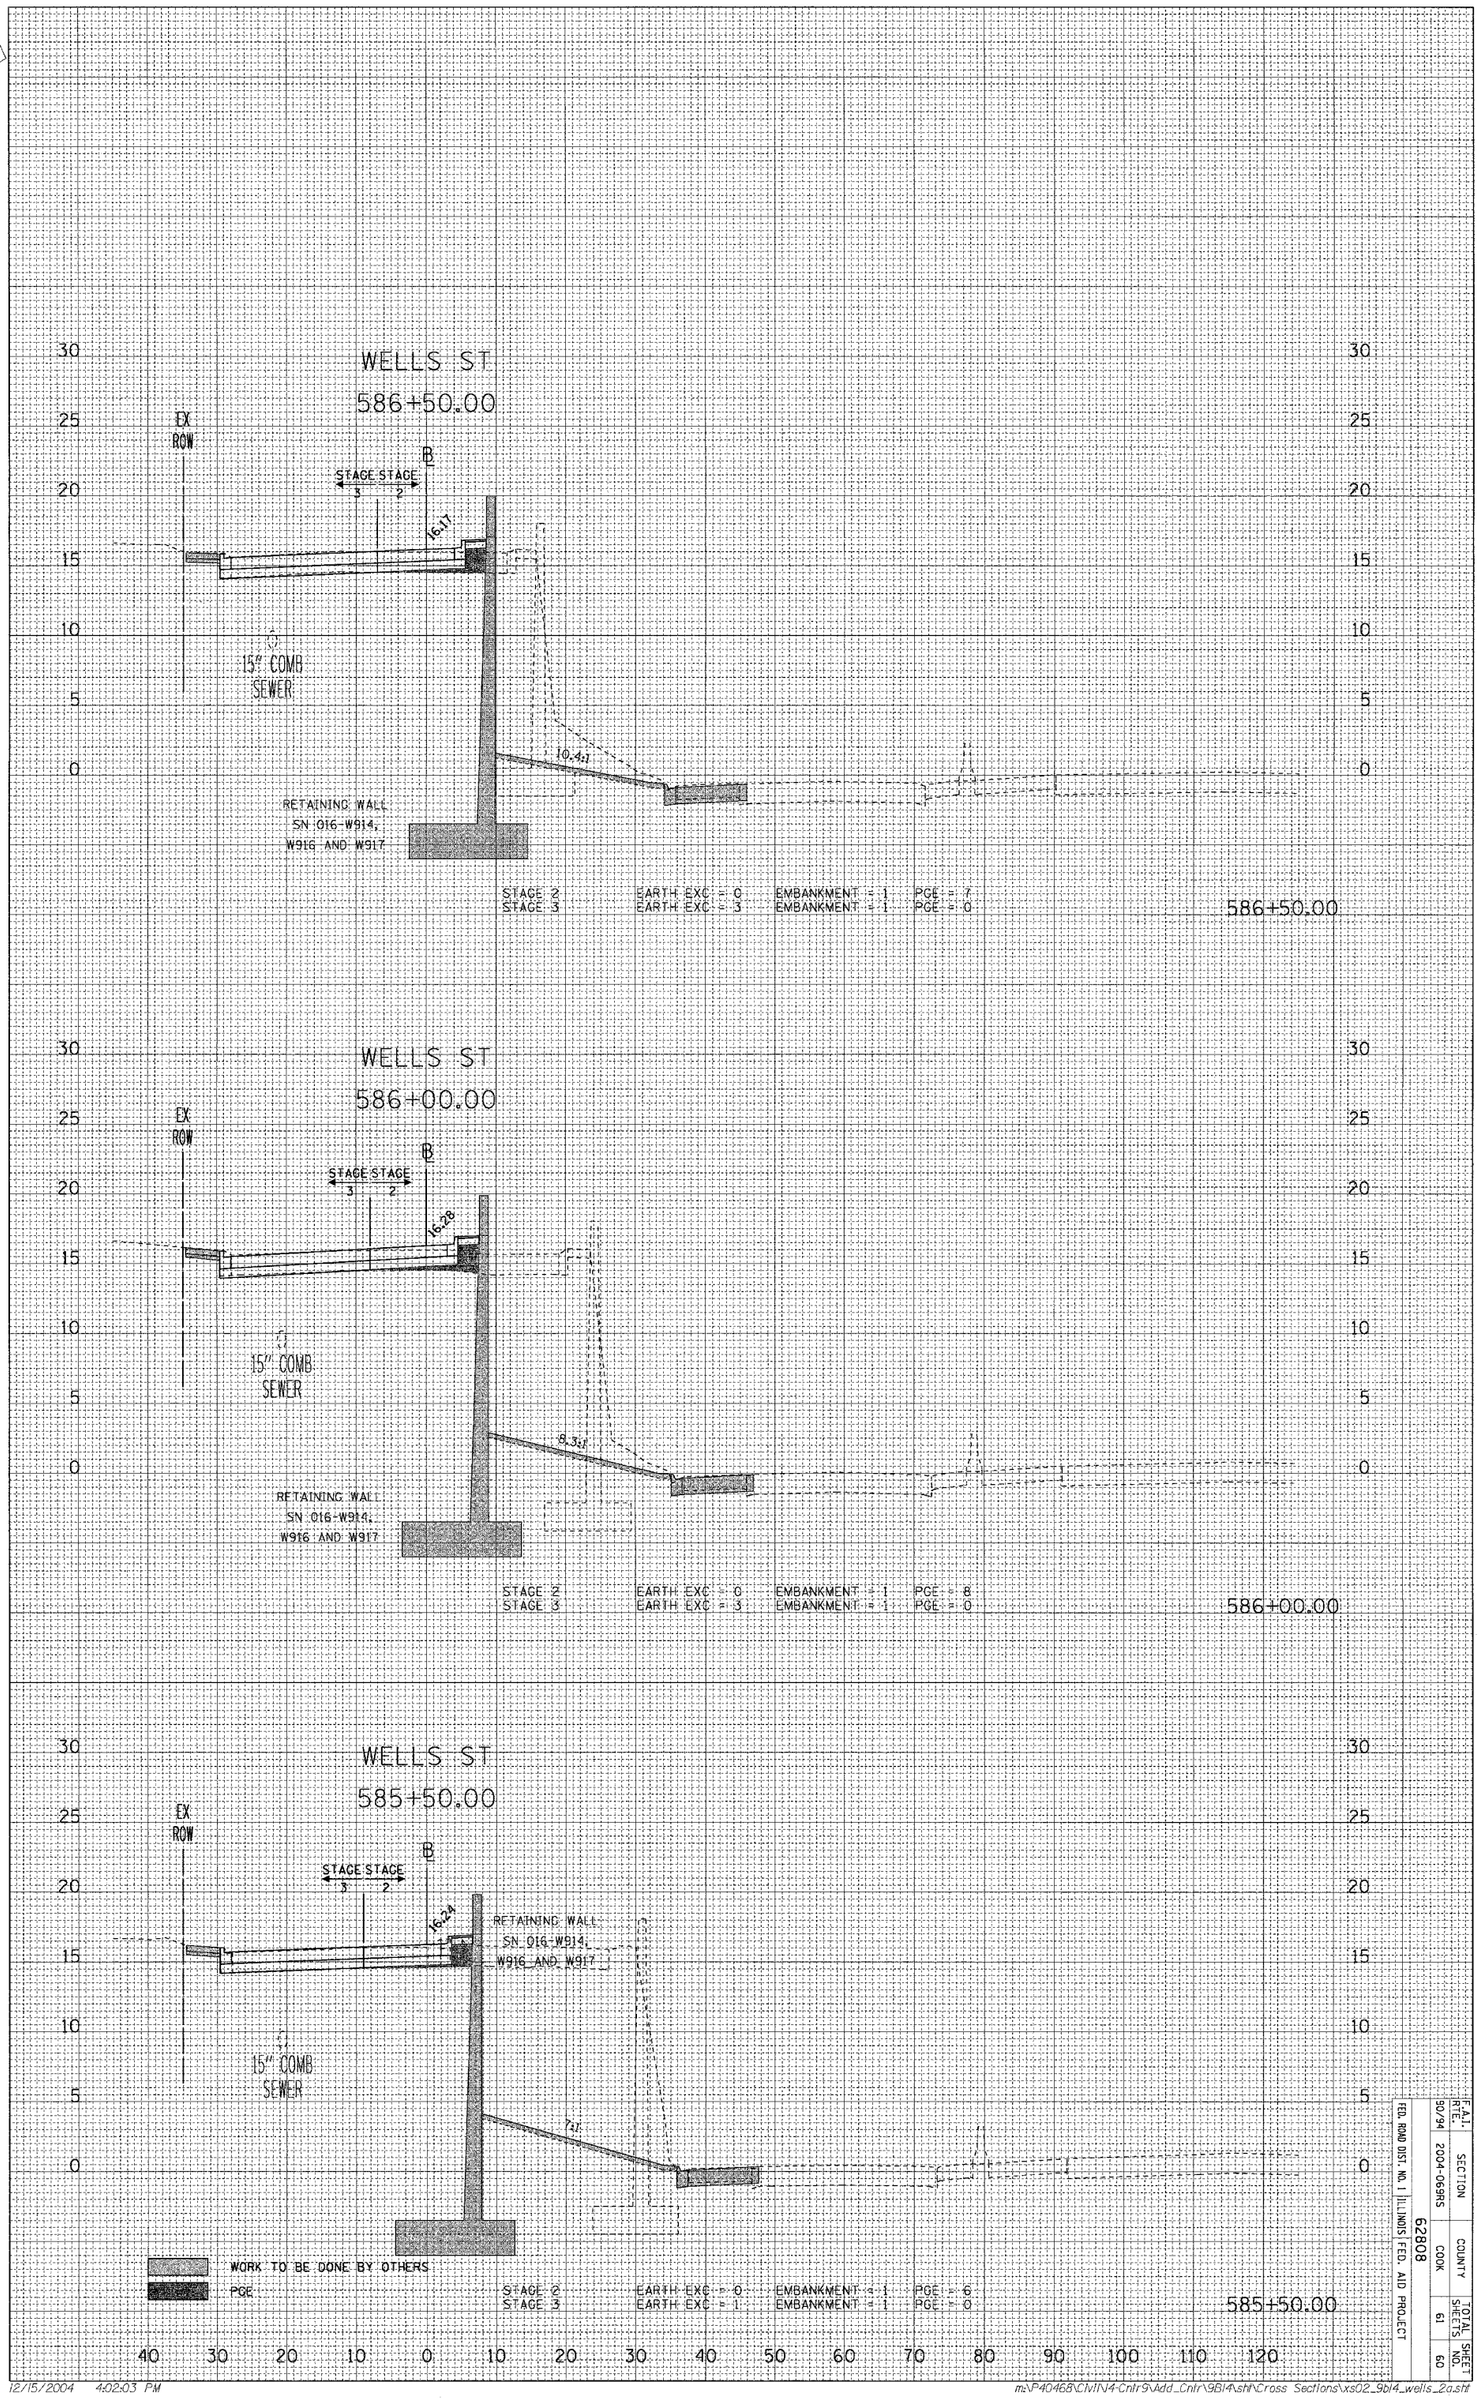

F.A.I. RTE.	SECTION	COUNTY	TOTAL SHEETS	SHEET NO.
90/94	2004-069RS	COOK	61	60

FED. ROAD DIST. NO. 1 ILLINOIS FED. AID PROJECT

62808

WELLS ST - 53rd STREET TO 51st STREET (FRONTAGE RD)

12/15/2004 4:02:03 PM

m:\P4046B\CIVIN4-Cntr9\Add_Cntr\9B14\sht\Cross Sections\xs02_9b14_wells_2a.sht