F.A.I. RTE.	SECTION	COUNTY	TOTAL SHEETS	SHEET NO.
90/94	2004-073RS	COOK	74	28
STA. 172+75		TO STA. 185+25		
FED. ROAD DIST. NO. 1	ILLINOIS	FED. AID PROJECT		

62812

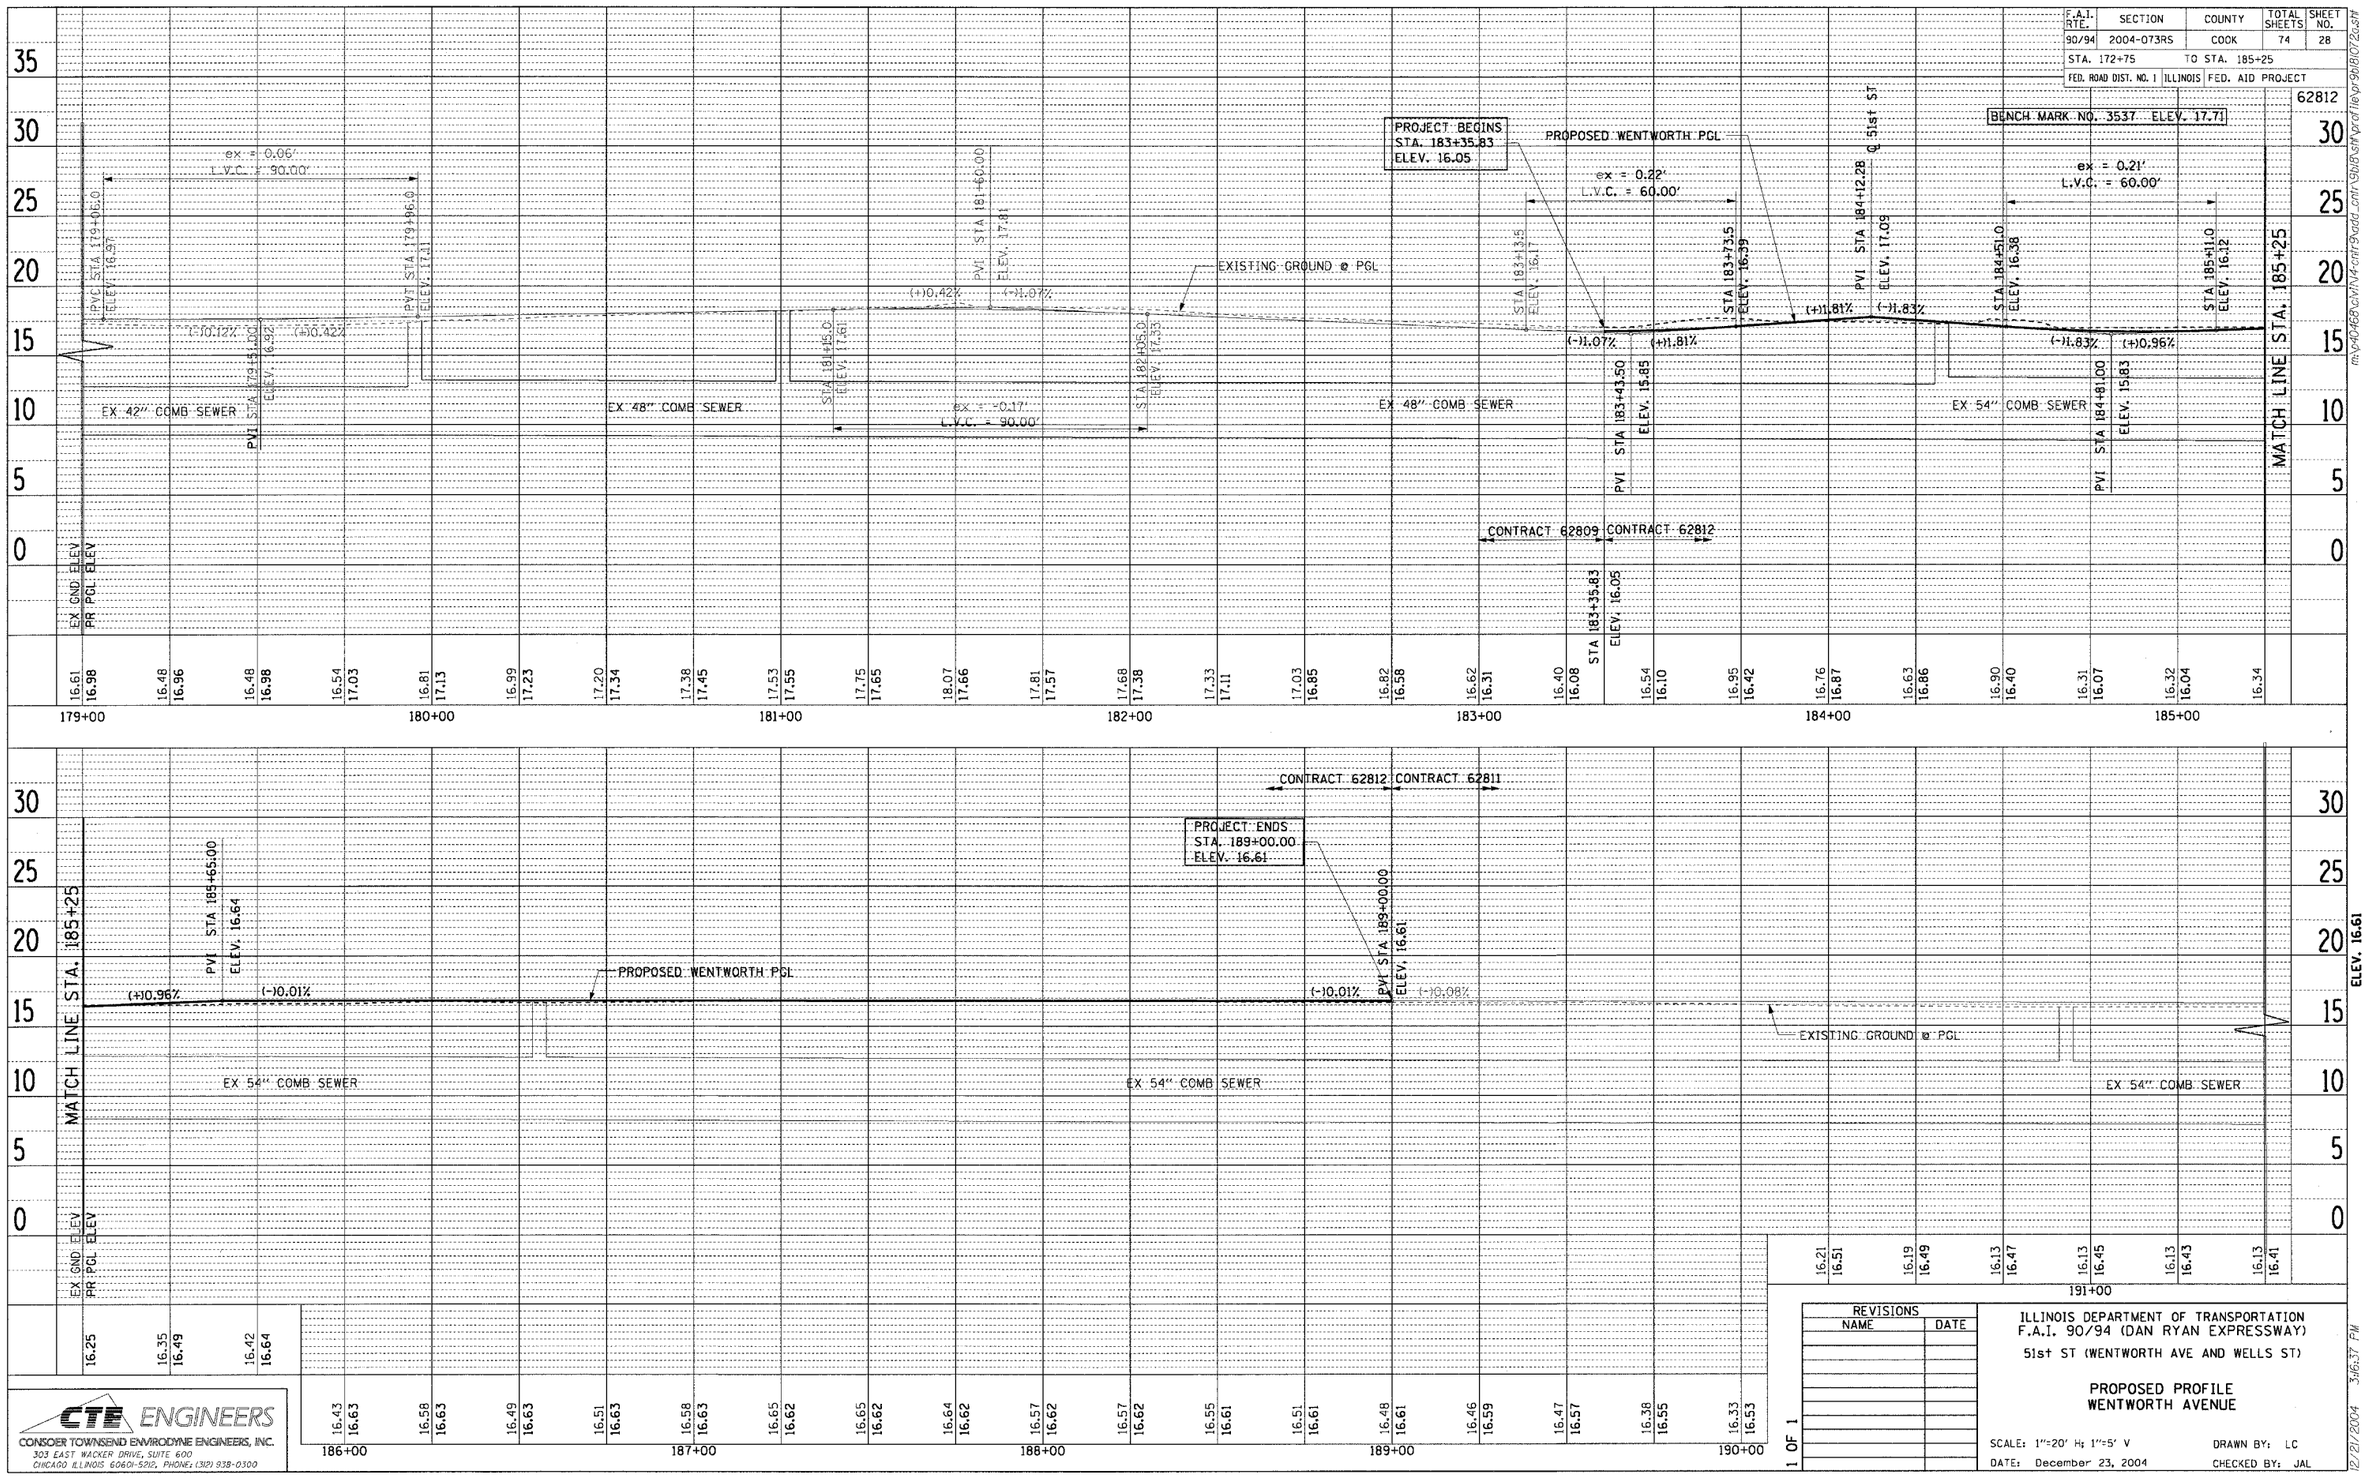

REVISIONS	
NAME	DATE

ILLINOIS DEPARTMENT OF TRANSPORTATION
F.A.I. 90/94 (DAN RYAN EXPRESSWAY)
51st ST (WENTWORTH AVE AND WELLS ST)

PROPOSED PROFILE
WENTWORTH AVENUE

SCALE: 1"=20' H; 1"=5' V
DATE: December 23, 2004
DRAWN BY: LC
CHECKED BY: JAL

1 OF 1

CTE ENGINEERS
CONSOER TOWNSEND ENVIRODYNE ENGINEERS, INC.
303 EAST WACKER DRIVE, SUITE 600
CHICAGO ILLINOIS 60601-5212. PHONE: (312) 938-0300

PLAN | SURVEYED | PLOTTED | ALIGNMENT CHECKED | RT. OF WAY CHECKED | CADD FILE NAME | NOTE BOOK NO. | BY | DATE

12/21/2004 3:46:37 PM