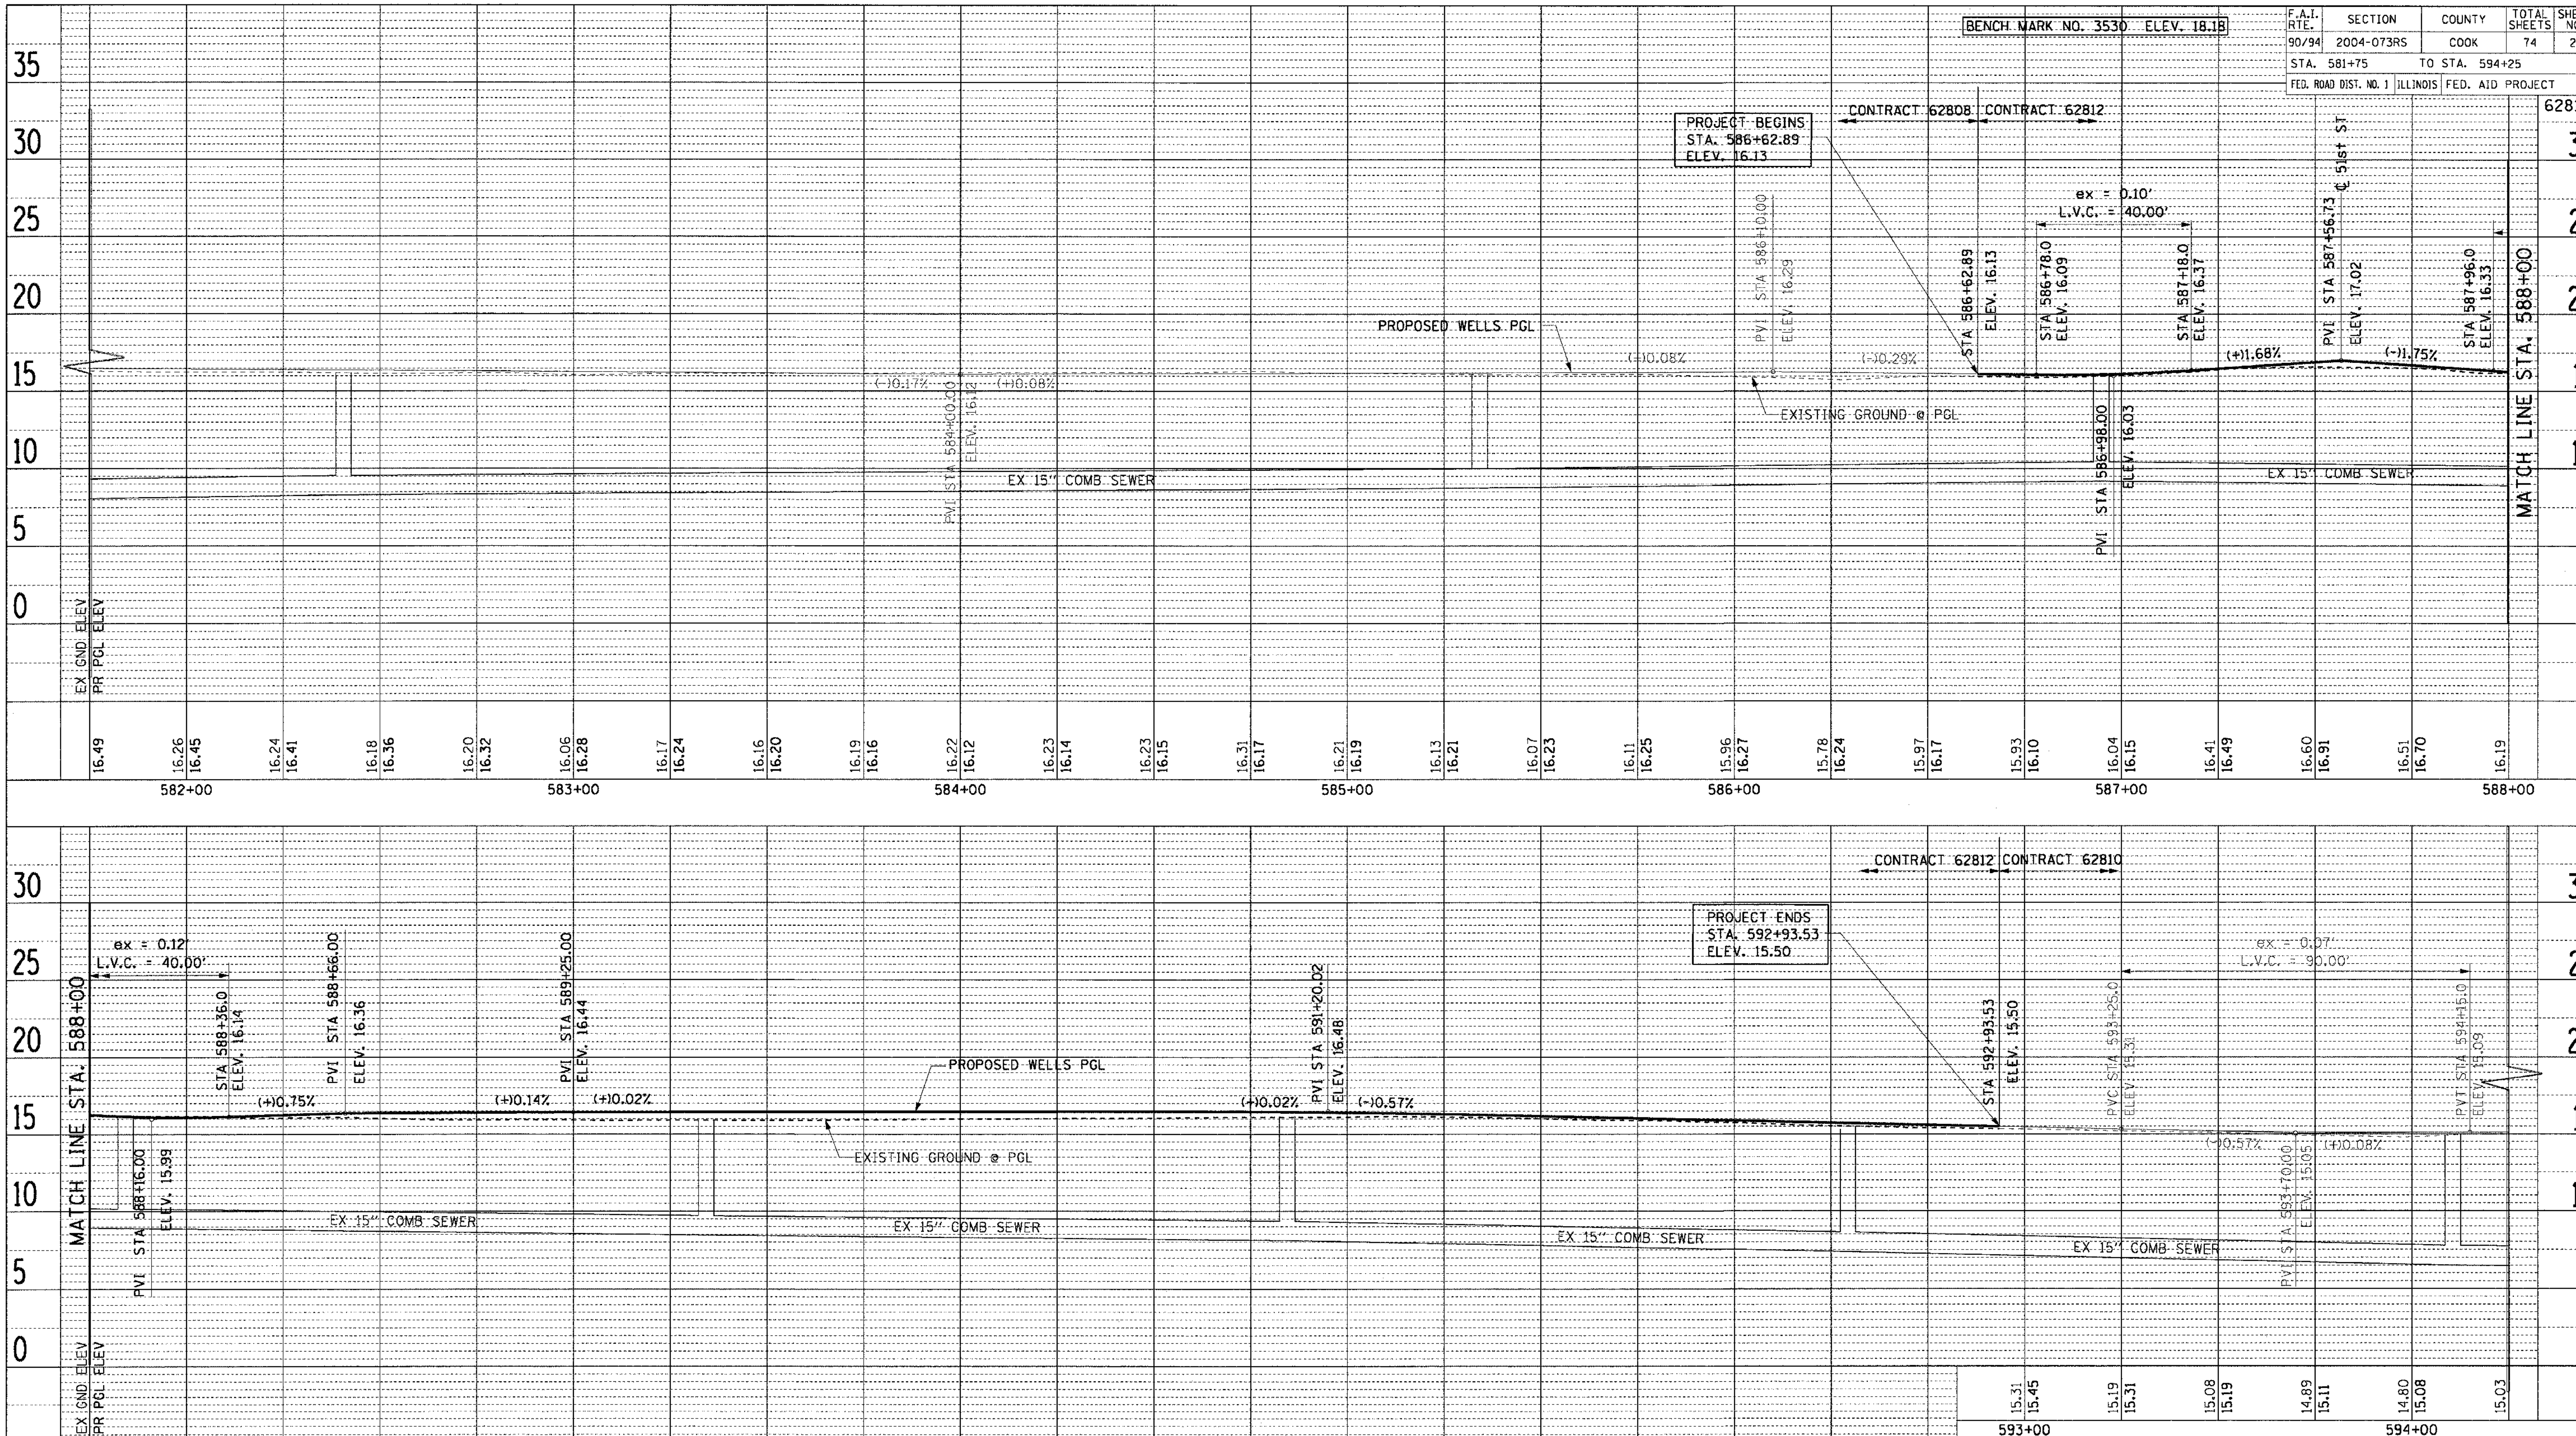

F.A.I. RTE.	SECTION	COUNTY	TOTAL SHEETS	SHEET NO.
90/94	2004-073RS	COOK	74	29
STA. 581+75	TO STA. 594+25			
FED. ROAD DIST. NO. 1	ILLINOIS	FED. AID PROJECT		

62812

PLAN
NOTE BOOK
NO.
SURVEYED
PLOTTED
ALIGNMENT CHECKED
RT. OF WAY CHECKED
CADD FILE NAME
BY
DATE

CTE ENGINEERS
CONSOER TOWNSEND ENVIRODYNE ENGINEERS, INC.
303 EAST WACKER DRIVE, SUITE 600
CHICAGO ILLINOIS 60601-5212, PHONE: (312) 938-0300

REVISIONS	
NAME	DATE

1 OF 1

ILLINOIS DEPARTMENT OF TRANSPORTATION
F.A.I. 90/94 (DAN RYAN EXPRESSWAY)
51st ST (WENTWORTH AVE AND WELLS ST)

PROPOSED PROFILE
WELLS STREET

SCALE: 1"=20' H; 1"=5' V
DRAWN BY: LC
DATE: December 23, 2004
CHECKED BY: JAL

12/21/2004 3:6:39 PM

m:\p40468\civil\N4-cntr9\add_cntr9bl8\sht\profile\pr9bl85072a.sht