F.A.I. RTE.	SECTION	COUNTY	TOTAL SHEETS	SHEET NO.
90/94	2004-073RS	COOK	74	32
STA.		TO STA.		
FED. ROAD DIST. NO. 1	ILLINOIS	FED. AID PROJECT		

62812

PHASE 2, 3, 4A CONTRACT 62812
STAGE 3 CONTRACT 62586

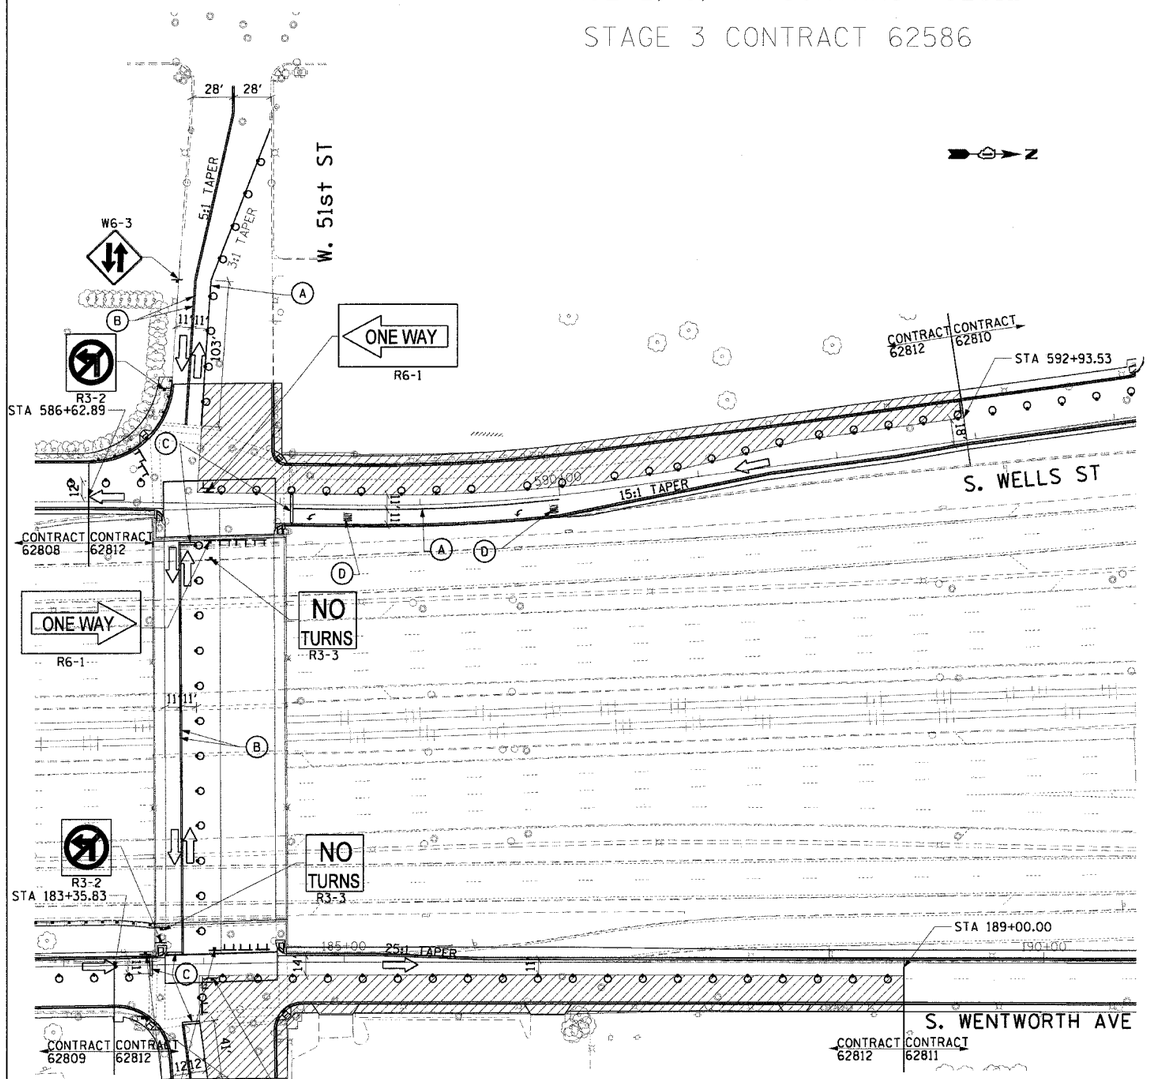

PHASE 2, 3, 4B CONTRACT 62812
STAGE 3 CONTRACT 62586

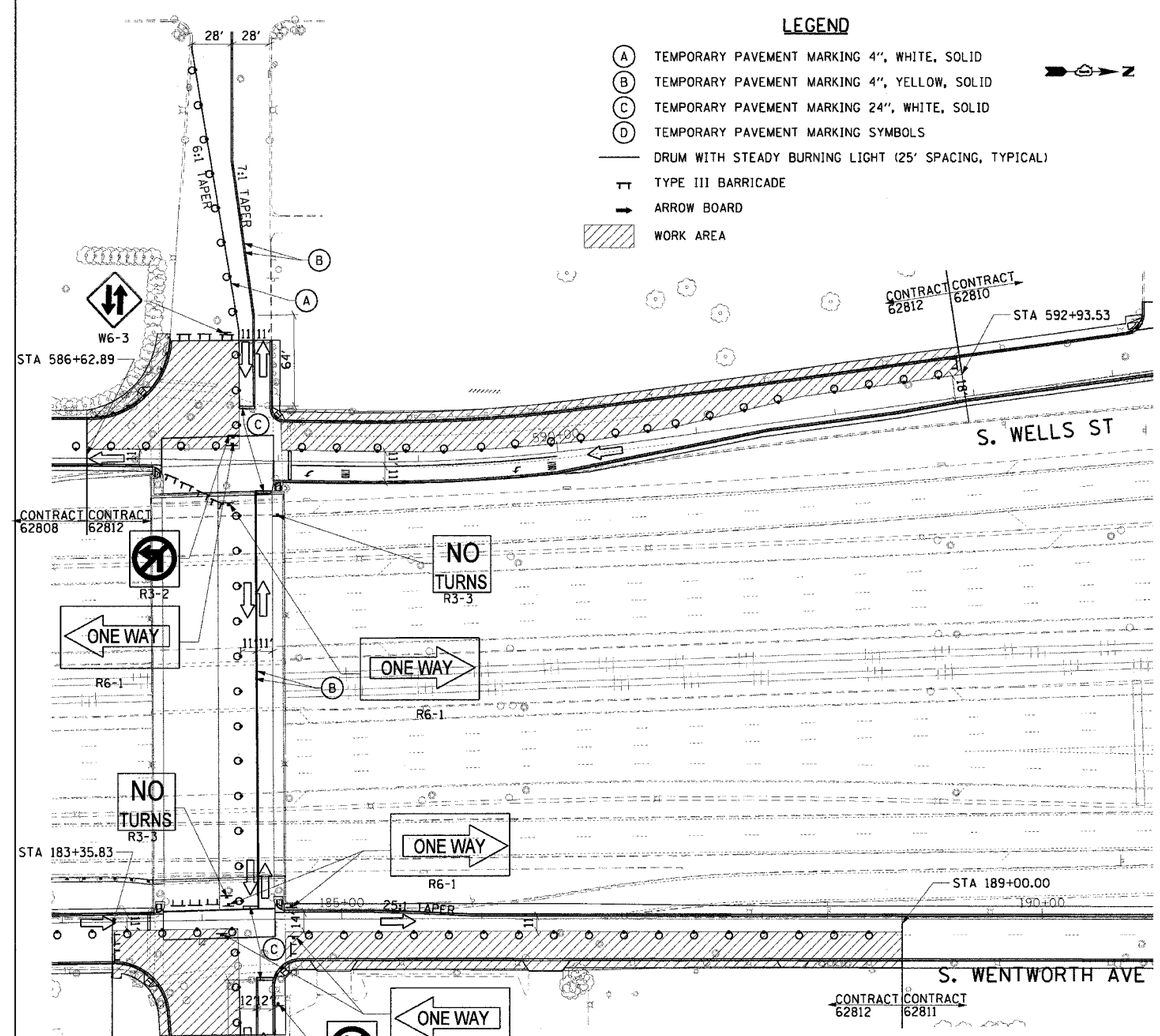

LEGEND

- (A) TEMPORARY PAVEMENT MARKING 4", WHITE, SOLID
- (B) TEMPORARY PAVEMENT MARKING 4", YELLOW, SOLID
- (C) TEMPORARY PAVEMENT MARKING 24", WHITE, SOLID
- (D) TEMPORARY PAVEMENT MARKING SYMBOLS
- DRUM WITH STEADY BURNING LIGHT (25' SPACING, TYPICAL)
- TYPE III BARRICADE
- ARROW BOARD
- WORK AREA

TYPICAL SIGN PLACEMENT

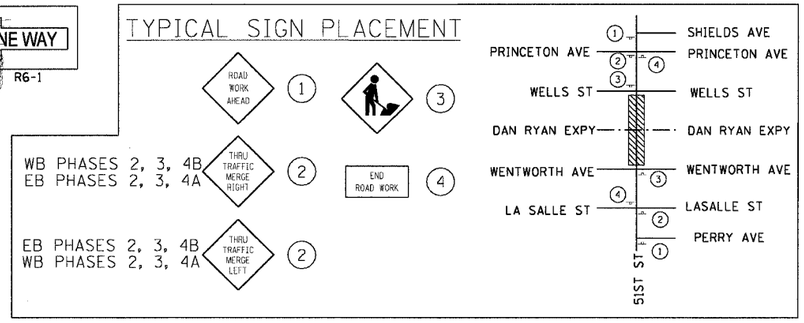

NOTES:

1. MINIMUM SIGN SPACING OF 200'. PRECISE SIGN PLACEMENT NOT REPRESENTED. REFERENCE IDOT STANDARD 701601-03 FOR SPACING.
2. ALL MARKINGS SHOWN ARE PAVEMENT MARKING TAPE TYPE III.

REVISIONS	
NAME	DATE

ILLINOIS DEPARTMENT OF TRANSPORTATION
F.A.I. 90/94 (DAN RYAN EXPRESSWAY)
51st ST (WENTWORTH AVE AND WELLS ST)

SUGGESTED STAGES OF CONSTRUCTION AND TRAFFIC CONTROL

SCALE: 1"=50' DRAWN BY: LC
DATE: December 23, 2004 CHECKED BY: SLW

m:\p40456\c2\11\14-cnt-9\old_cnt\9b\6\stf\general\nref\stage3.stf
12/21/2004 3:16:29 PM