ORIGINAL SURVEY		BY	DATE
NOTE BOOK	SURVEYED		
	PLOTTED		
NO.	TEMPLATE		
	AREAS CHECKED		

FINAL SURVEY		BY	DATE
NOTE BOOK	SURVEYED		
	PLOTTED		
NO.	TEMPLATE		
	AREAS		
	AREAS CHECKED		

CTE ENGINEERS
CONSOR CONSULTANTS ENGINEERS ENGINEERS, INC.

FOR INFORMATION ONLY

WELLS ST - 59th STREET TO 47th STREET (FRONTAGE RD)

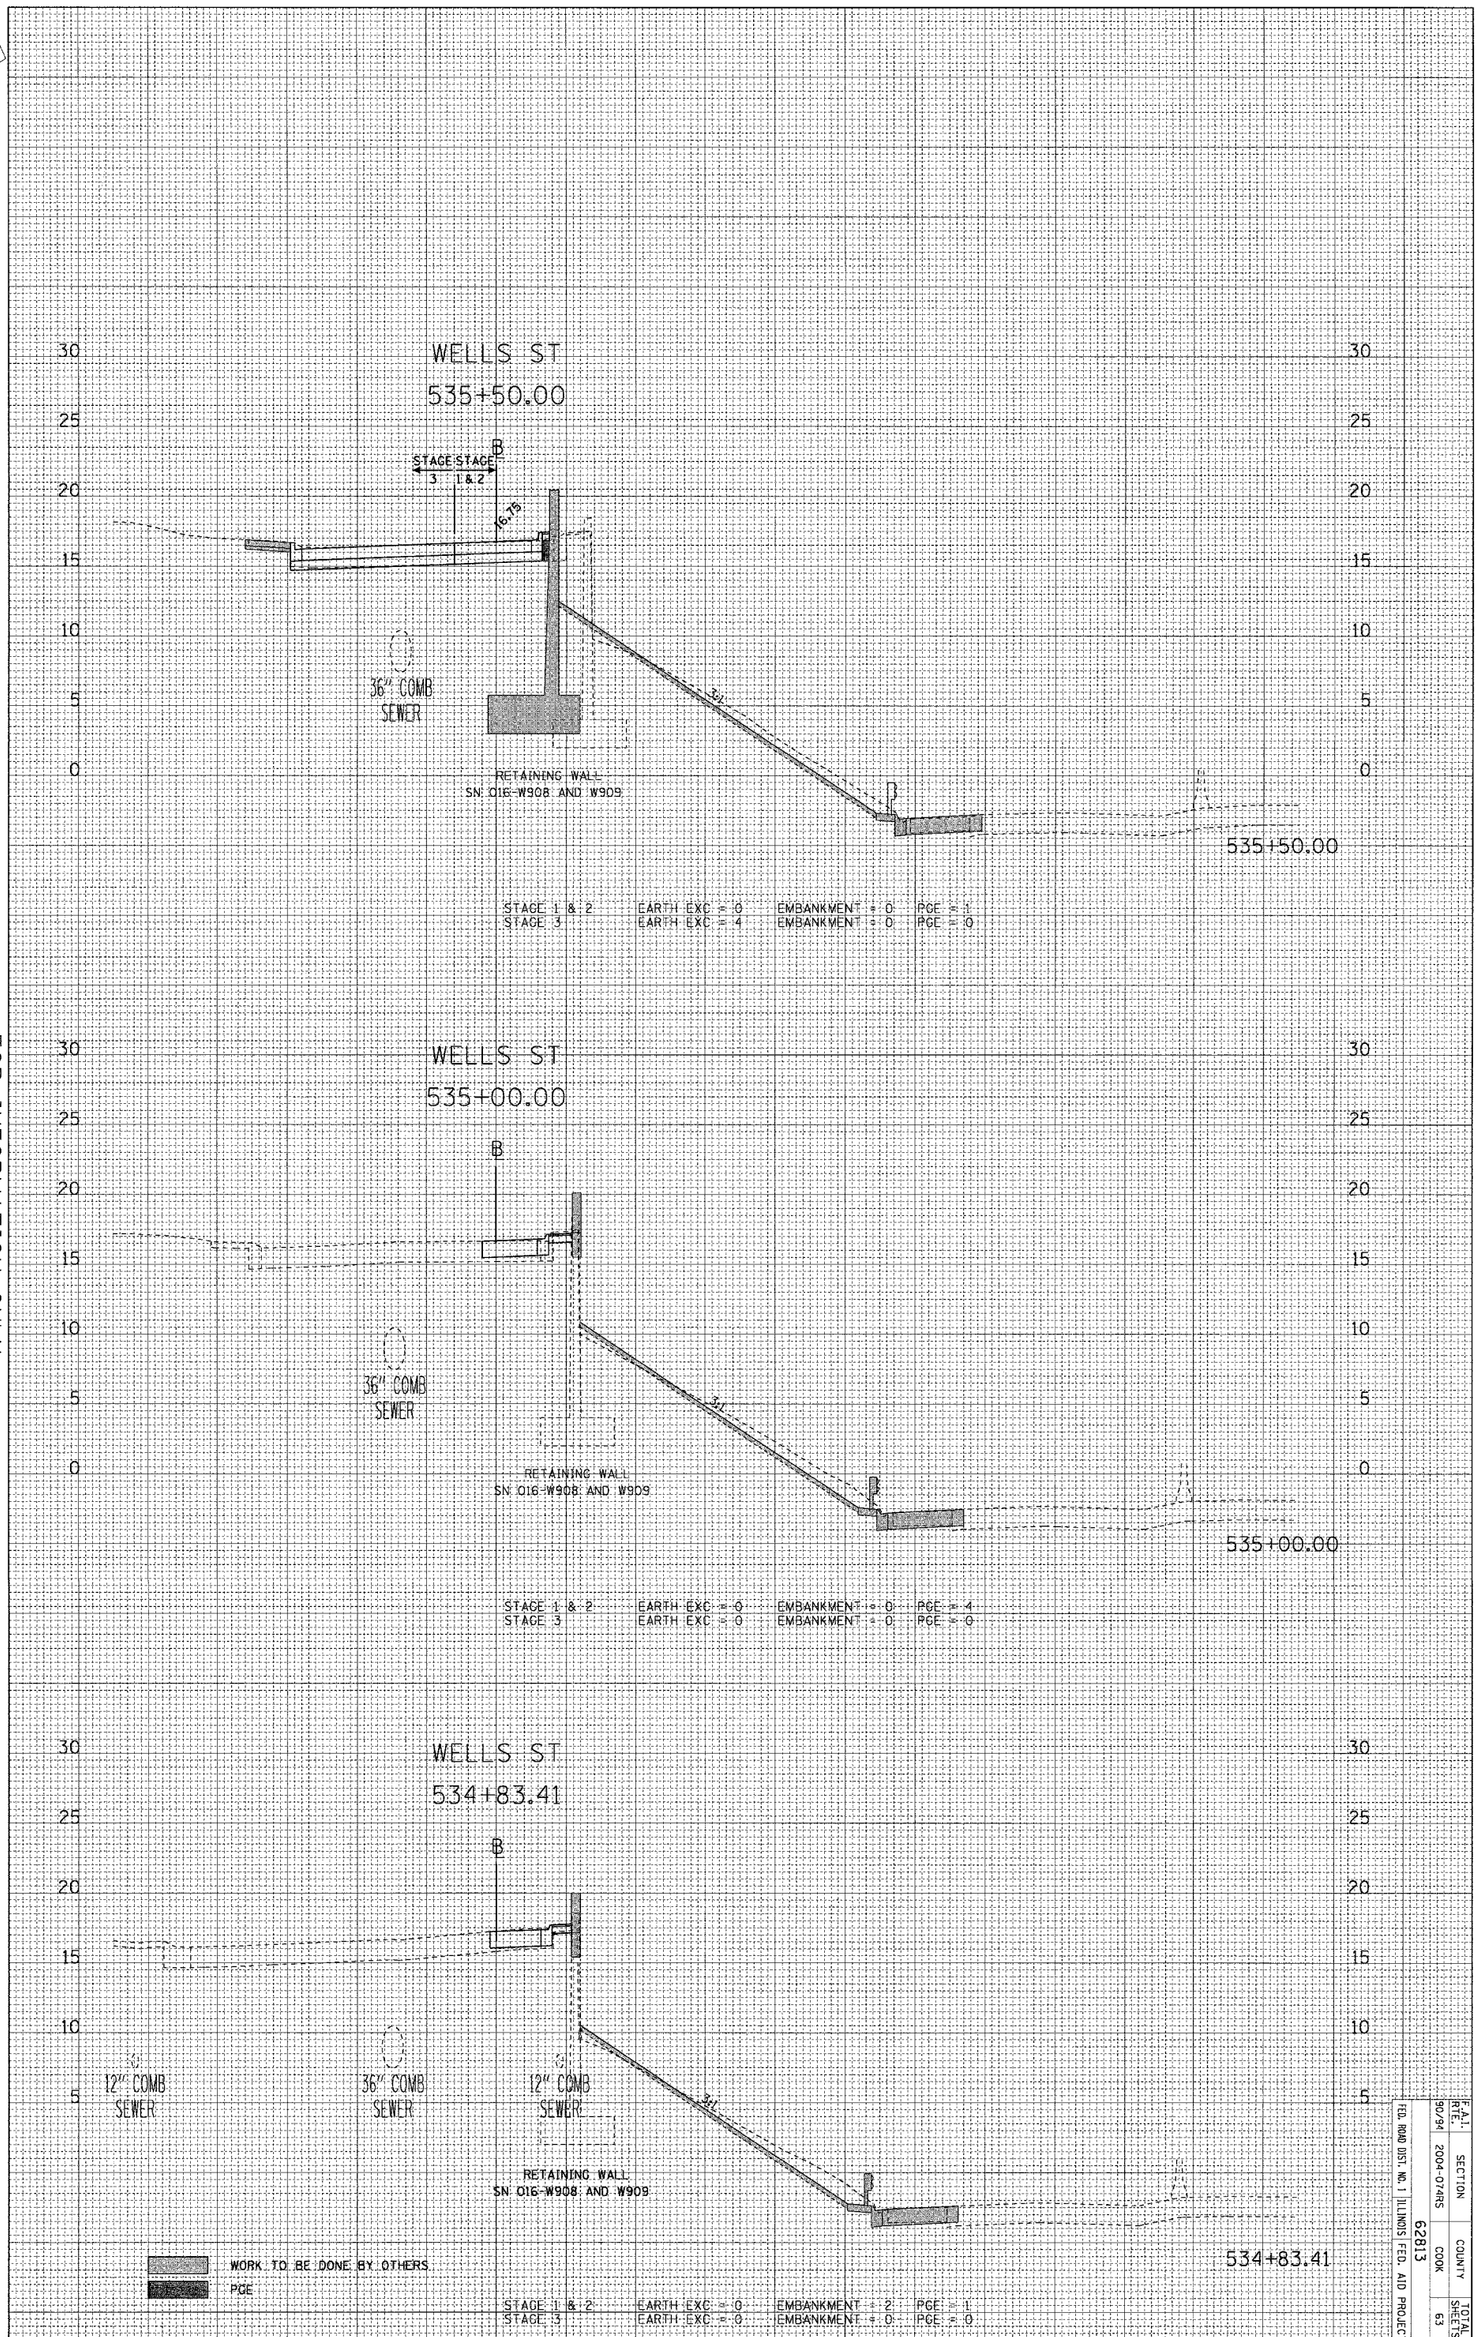

F.A.I. RTE.	SECTION	COUNTY	TOTAL SHEETS	SHEET NO.
90/94	2004-074RS	COOK	63	53

FED. ROAD DIST. NO. 1 ILLINOIS FED. AID PROJECT

62B13

12/14/2004 5:46:32 PM

m:\P40468\Civil\4-Cntr9\Add_Cntr9B19\sht\Cross Sections\xs02_9b19_wells_2a.sht