CONTRACT 62829				
F.A.P RTE.	SECTION	COUNTY	TOTAL SHEETS	SHEET NO.
305	2004-088B	COOK	145	38
STA. 395+00.00	TO STA. 409+00.00			

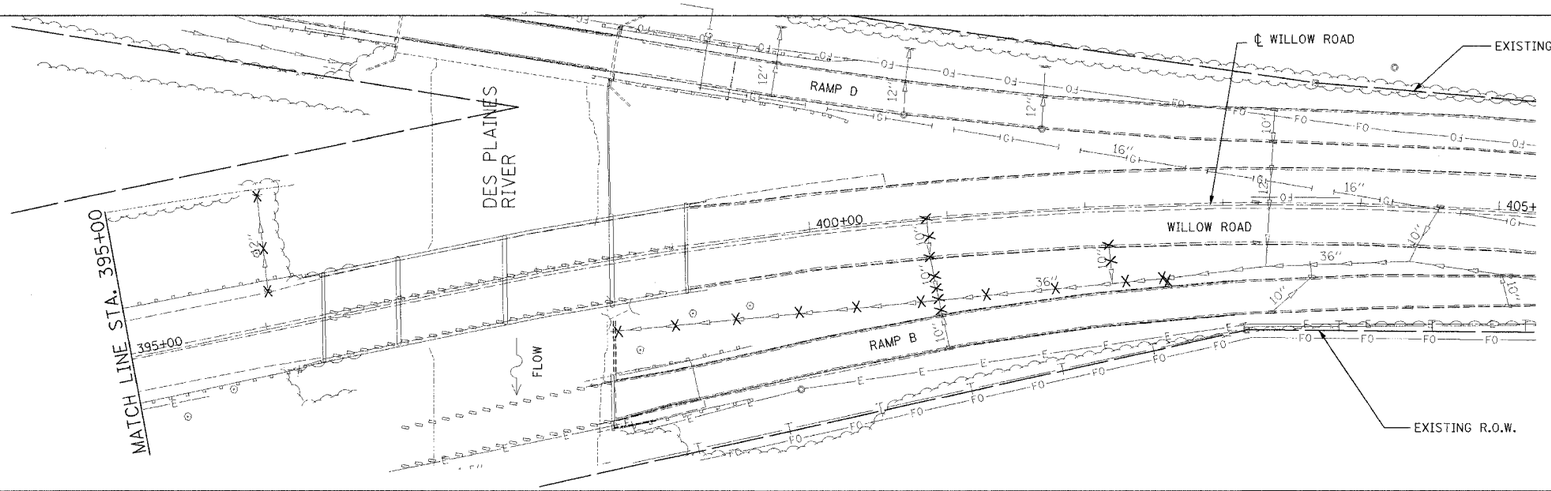

LEGEND
X = REMOVE
(A) = FRAMES AND LIDS TO BE ADJUSTED (SPECIAL)

EXISTING CONDITIONS

NOTES:

1. SEE SCHEDULE OF QUANTITIES, DRAWINGS SCH-3 THROUGH SCH-6.
2. SEE SUGGESTED STAGING PLANS FOR CONSTRUCTION SEQUENCE, DRAWINGS MOT-1 THROUGH MOT-6
3. SEE EROSION CONTROL PLANS FOR PERMANENT STORM SEWER OUTFALL TREATMENT, DRAWINGS ERO-1
4. SEE DRAWING DET-1 FOR UNDERDRAIN DETAILS.

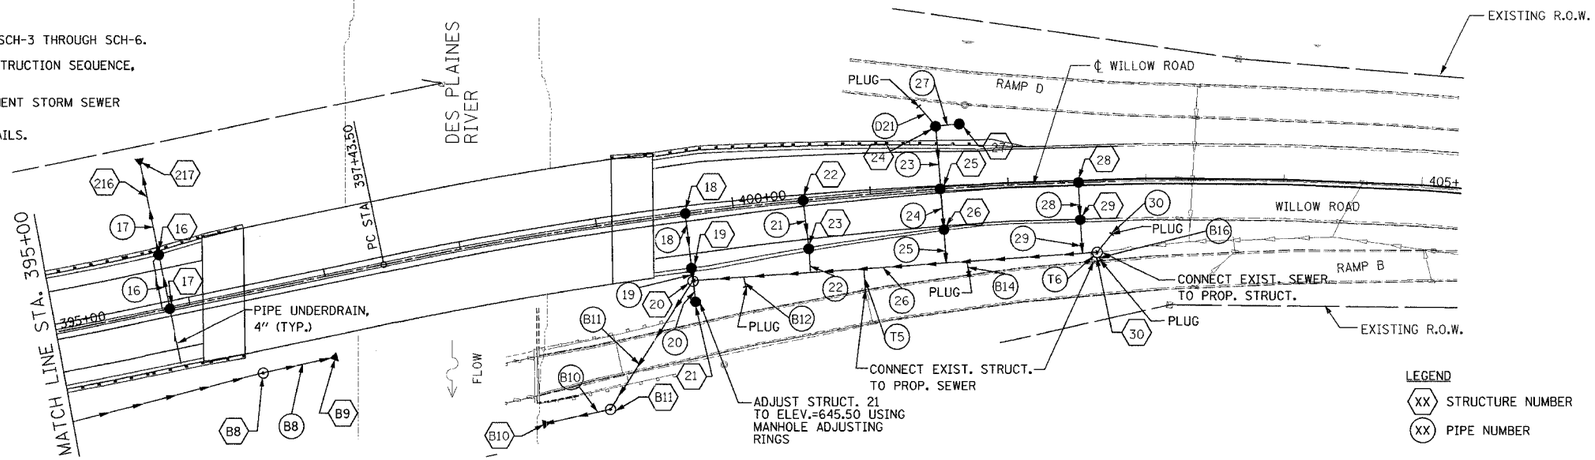

LEGEND
(XX) STRUCTURE NUMBER
(XX) PIPE NUMBER

PROPOSED CONDITIONS

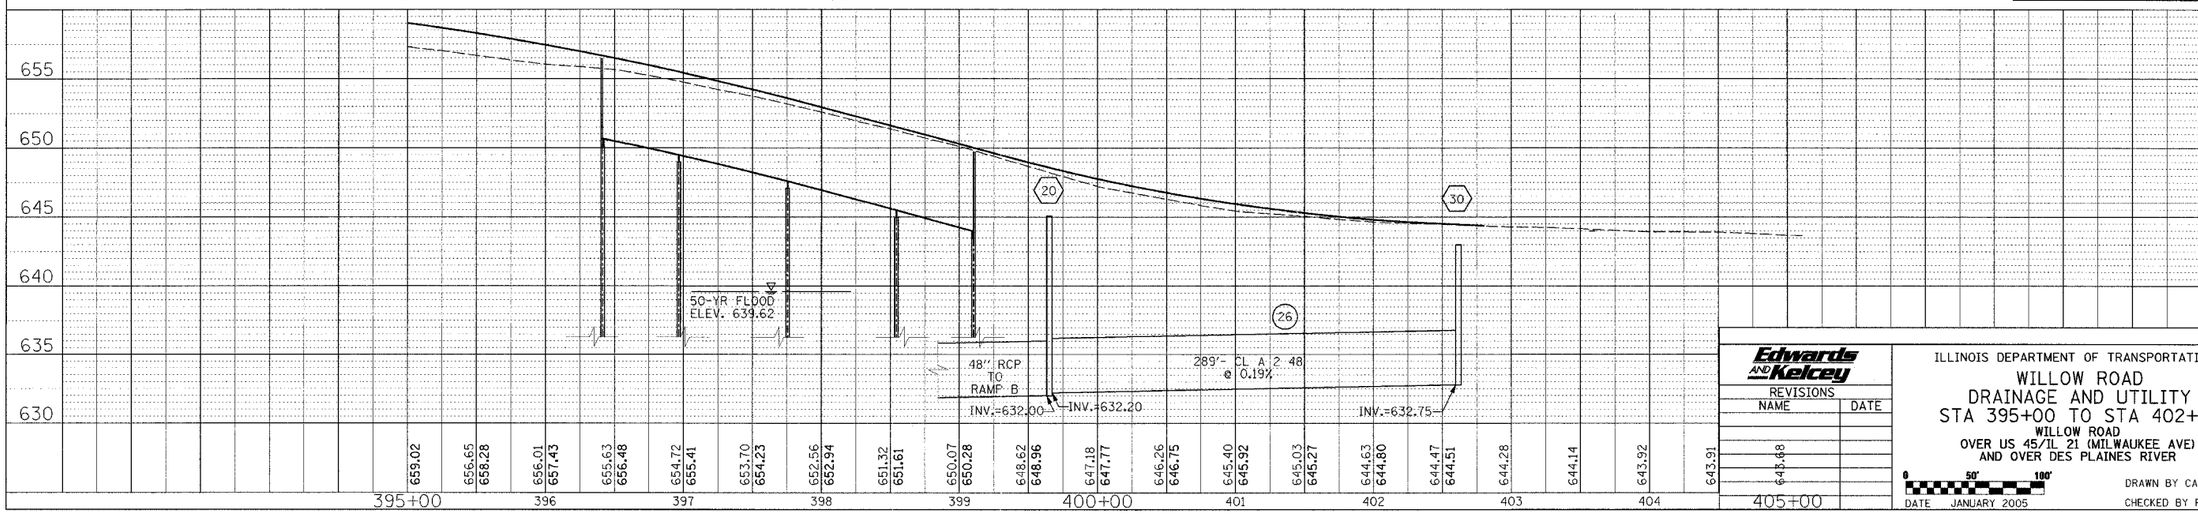

D-2

Edwards and Kelcey

REVISIONS

NAME	DATE

ILLINOIS DEPARTMENT OF TRANSPORTATION

WILLOW ROAD DRAINAGE AND UTILITY STA 395+00 TO STA 402+80

WILLOW ROAD
OVER US 45/IL 21 (MILWAUKEE AVE)
AND OVER DES PLAINES RIVER

0 50' 100'

DRAWN BY CADD

DATE JANUARY 2005

CHECKED BY PJM

PLAN — SURVEYED, PLOTTED, ALIGNMENT CHECKED, CADD FILE NAME, NOTE BOOK, NO., BY, DATE

PROFILE — SURVEYED, PLOTTED, ELEVATIONS CHECKED, CADD FILE NAME, STRUCTURE NO'S/NS "CHAD", BY, DATE

p:\000\1904\cadd\Advance Contract\willst2.dgn

01/12/2005 03:55:43 PM