CONTRACT 62829	F.A.P RTE.	SECTION	COUNTY	TOTAL SHEETS	SHEET NO.
	305	2004-088B	COOK	145	40
	STA. 20+00.00		TO STA.31+00.00		

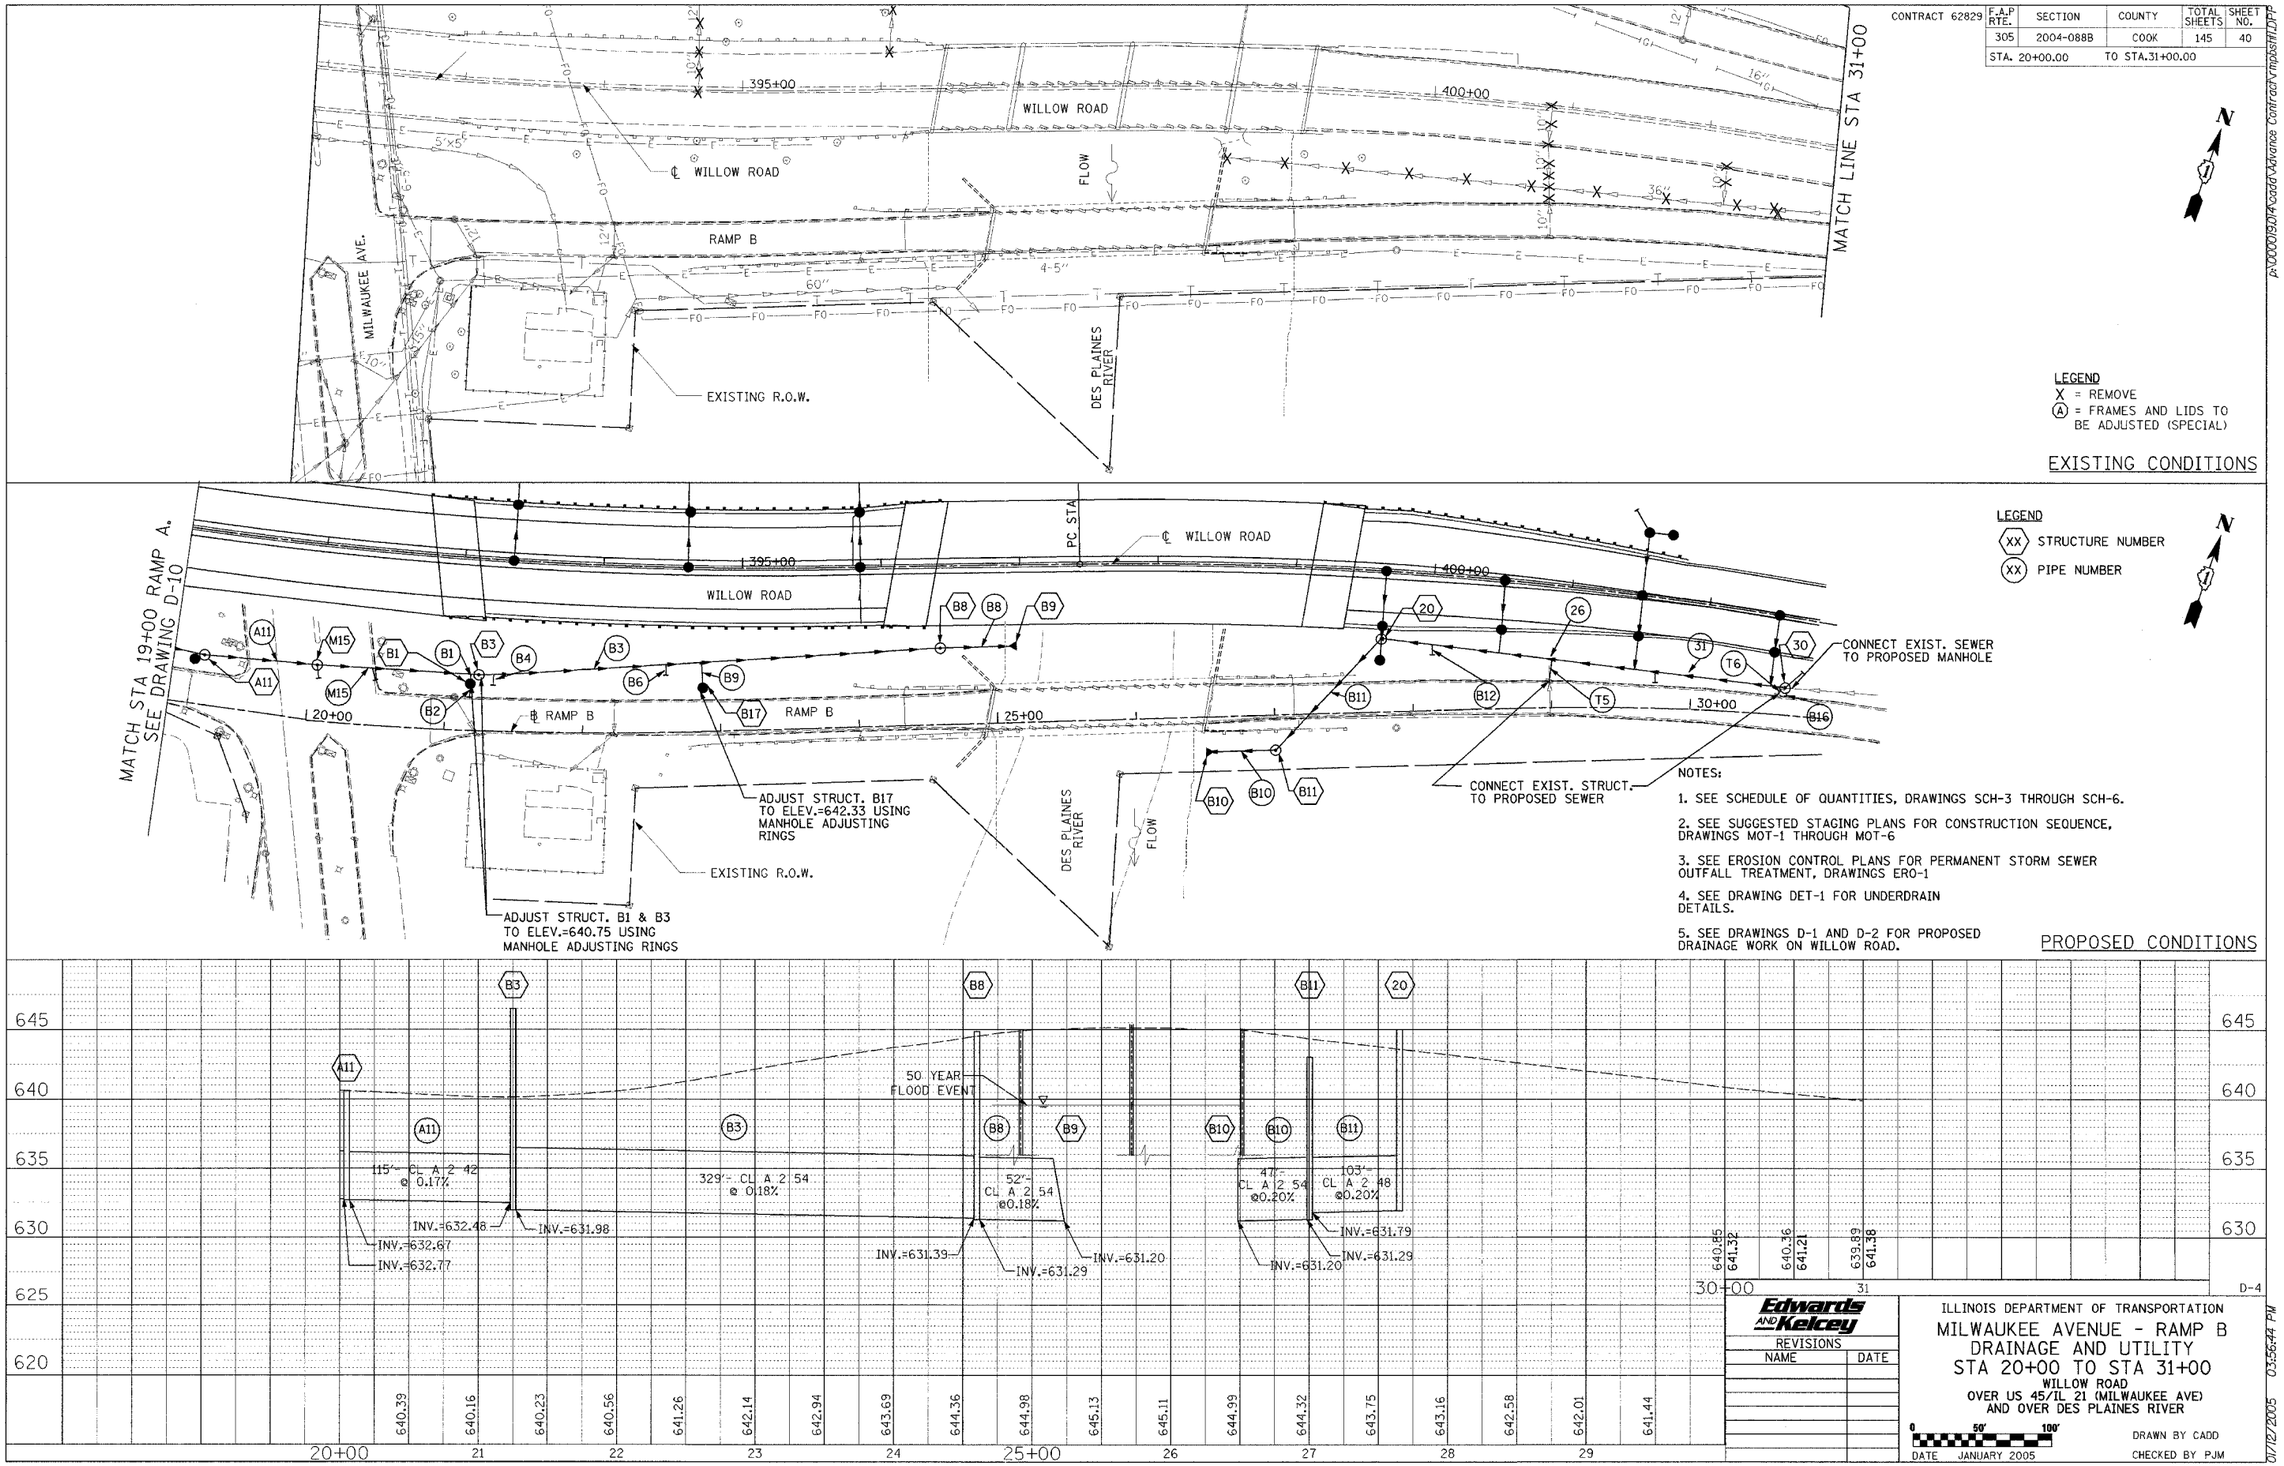

NOTES:

1. SEE SCHEDULE OF QUANTITIES, DRAWINGS SCH-3 THROUGH SCH-6.
2. SEE SUGGESTED STAGING PLANS FOR CONSTRUCTION SEQUENCE, DRAWINGS MOT-1 THROUGH MOT-6
3. SEE EROSION CONTROL PLANS FOR PERMANENT STORM SEWER OUTFALL TREATMENT, DRAWINGS ERO-1
4. SEE DRAWING DET-1 FOR UNDERDRAIN DETAILS.
5. SEE DRAWINGS D-1 AND D-2 FOR PROPOSED DRAINAGE WORK ON WILLOW ROAD.

Edwards AND Kelcey

REVISIONS	
NAME	DATE

ILLINOIS DEPARTMENT OF TRANSPORTATION

MILWAUKEE AVENUE - RAMP B
DRAINAGE AND UTILITY
STA 20+00 TO STA 31+00
WILLOW ROAD
OVER US 45/IL 21 (MILWAUKEE AVE)
AND OVER DES PLAINES RIVER

0 50' 100'

DATE JANUARY 2005

DRAWN BY CADD
CHECKED BY PJM

01/12/2005 03:56:44 PM