CONTRACT 62829

F.A.P. RTE.	SECTION	COUNTY	TOTAL SHEETS	SHEET NO.
305	2004-088B	COOK	145	44
STA.	TO STA.			

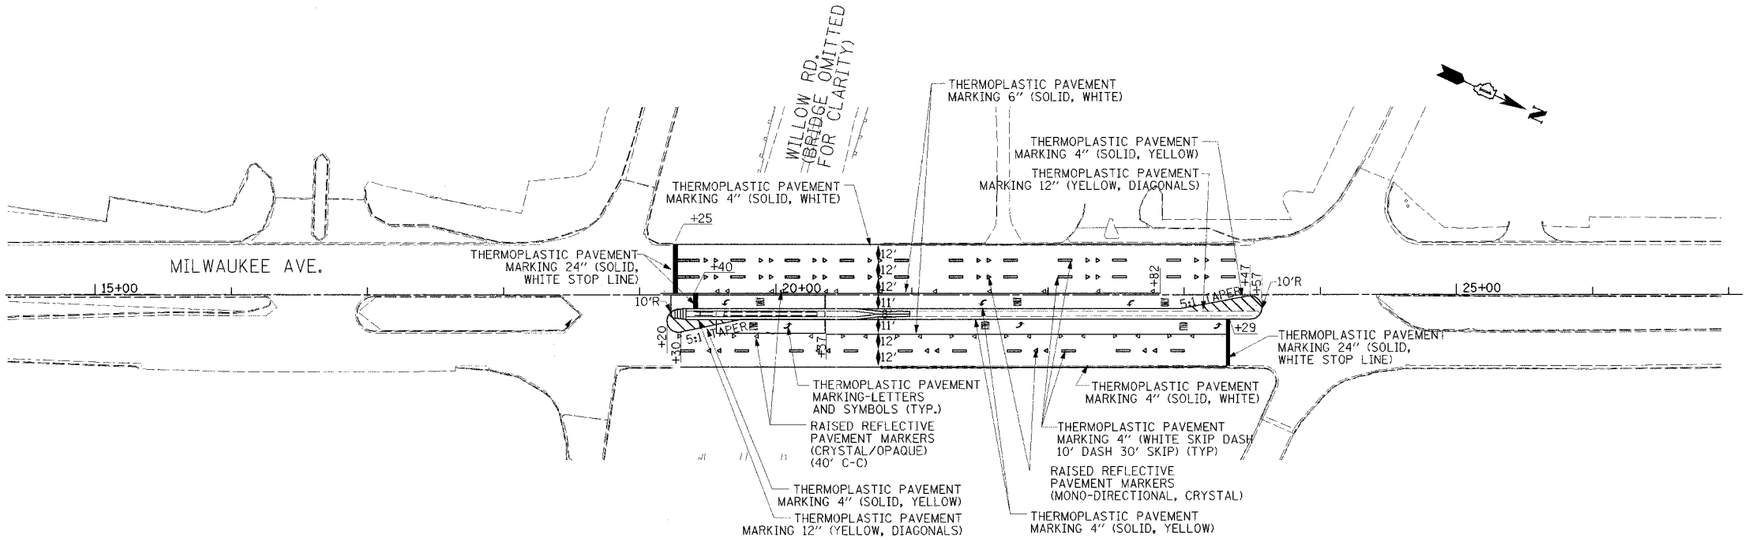

PMK-2

Edwards and Kelcey

REVISIONS	
NAME	DATE

ILLINOIS DEPARTMENT OF TRANSPORTATION

PAVEMENT MARKING & SIGNING PLAN MILWAUKEE AVENUE

WILLOW ROAD
OVER US 45/IL 21 (MILWAUKEE AVE)
AND OVER DES PLAINES RIVER

0 50' 100'

DRAWN BY CADD

DATE JANUARY 2005

CHECKED BY PJM

p:\00009\04\cadd\Advance Contract\mlw.pmk

12/28/2004 12:51:24 PM