F.A.-RTE.	SECTION	COUNTY	TOTAL SHEETS	SHEET NO.
*	0913.1	COOK	61	16
STA. _____	TO STA. _____			
FED. ROAD DIST. NO. 1	ILLINOIS	FED. AID PROJECT		

* FAP 305/ FAU 1285

CONTRACT NO. 62849

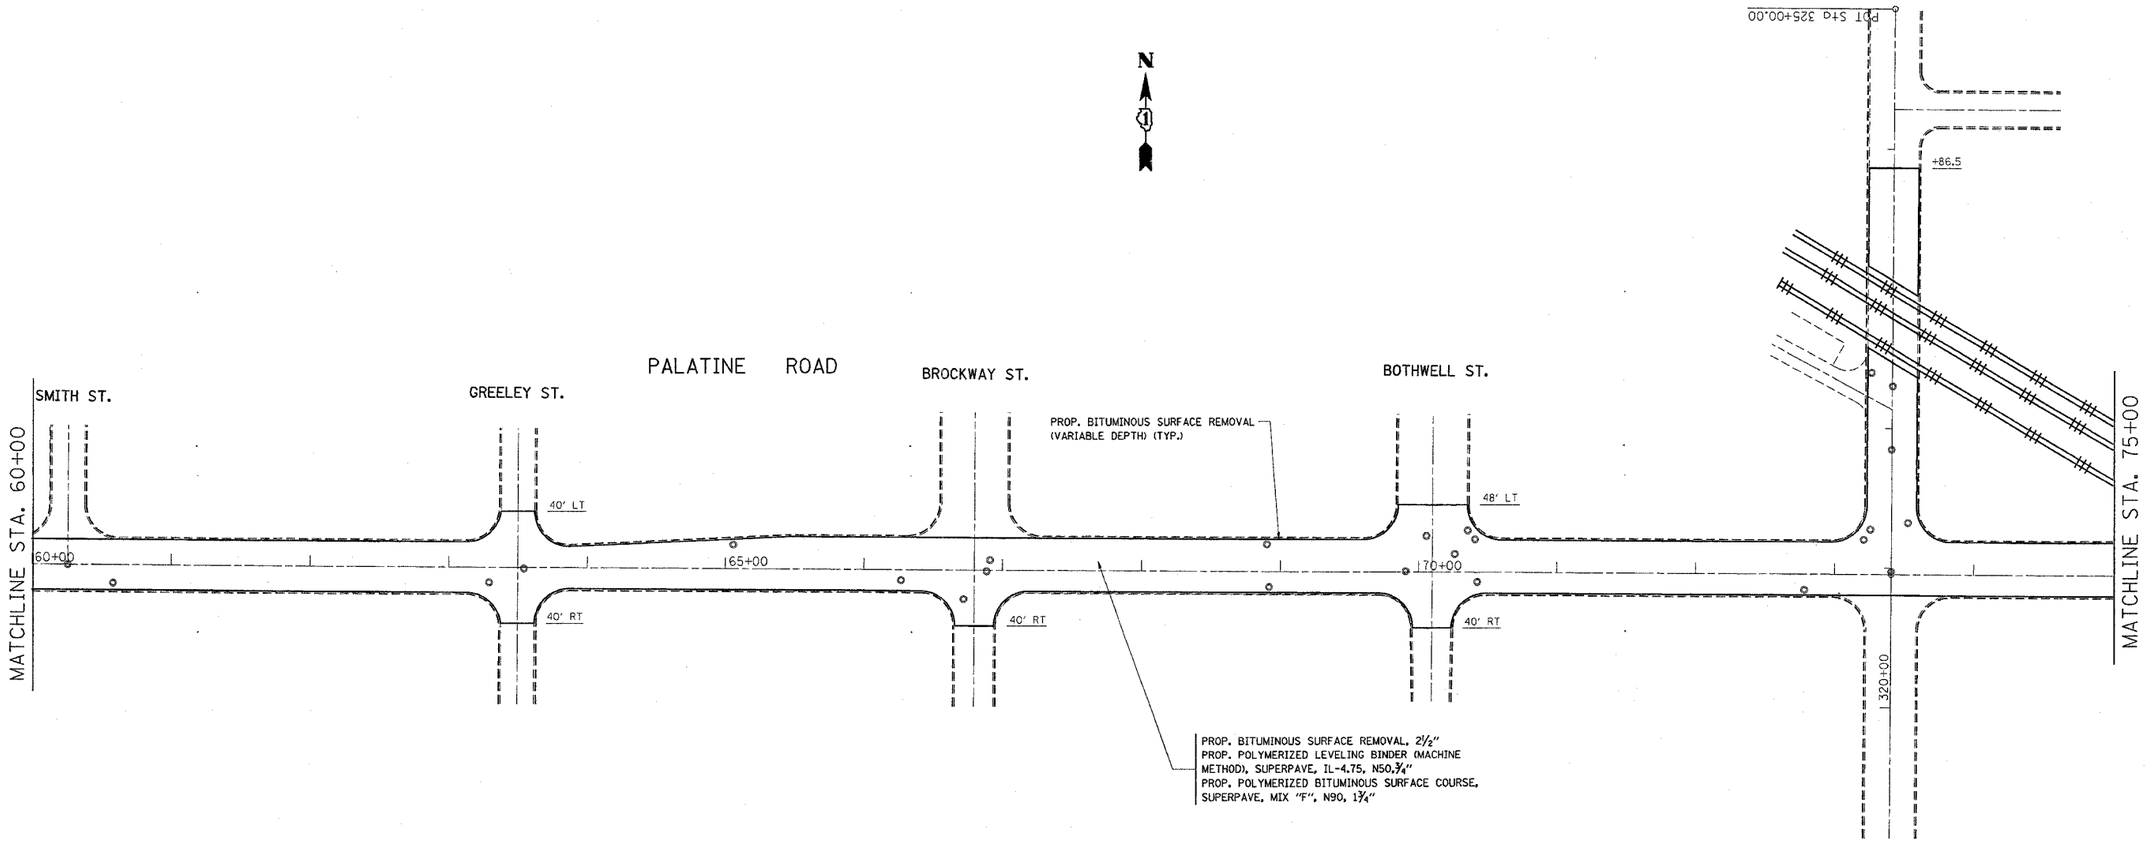

REVISIONS NAME	DATE

ILLINOIS DEPARTMENT OF TRANSPORTATION

FAP 305/ FAU 1285
(PALATINE ROAD)
CEDAR STREET TO EAST OF US 12
EXISTING/ PROPOSED
ROADWAY PLANS

SCALE: VERT.
HORIZ.

DRAWN BY

DATE 12/15/2004

CHECKED BY

12/15/2004
c:\projects\d122204\sh_atbm32
noughtand j