F.A. RTE.	SECTION	COUNTY	TOTAL SHEETS	SHEET NO.
*	0913.1 RS	COOK	61	42
STA. _____		TO STA. _____		
FED. ROAD DIST. NO. 1	ILLINOIS	FED. AID PROJECT		

* FAP 305/ FAU 1285

CONTRACT NO. 62849

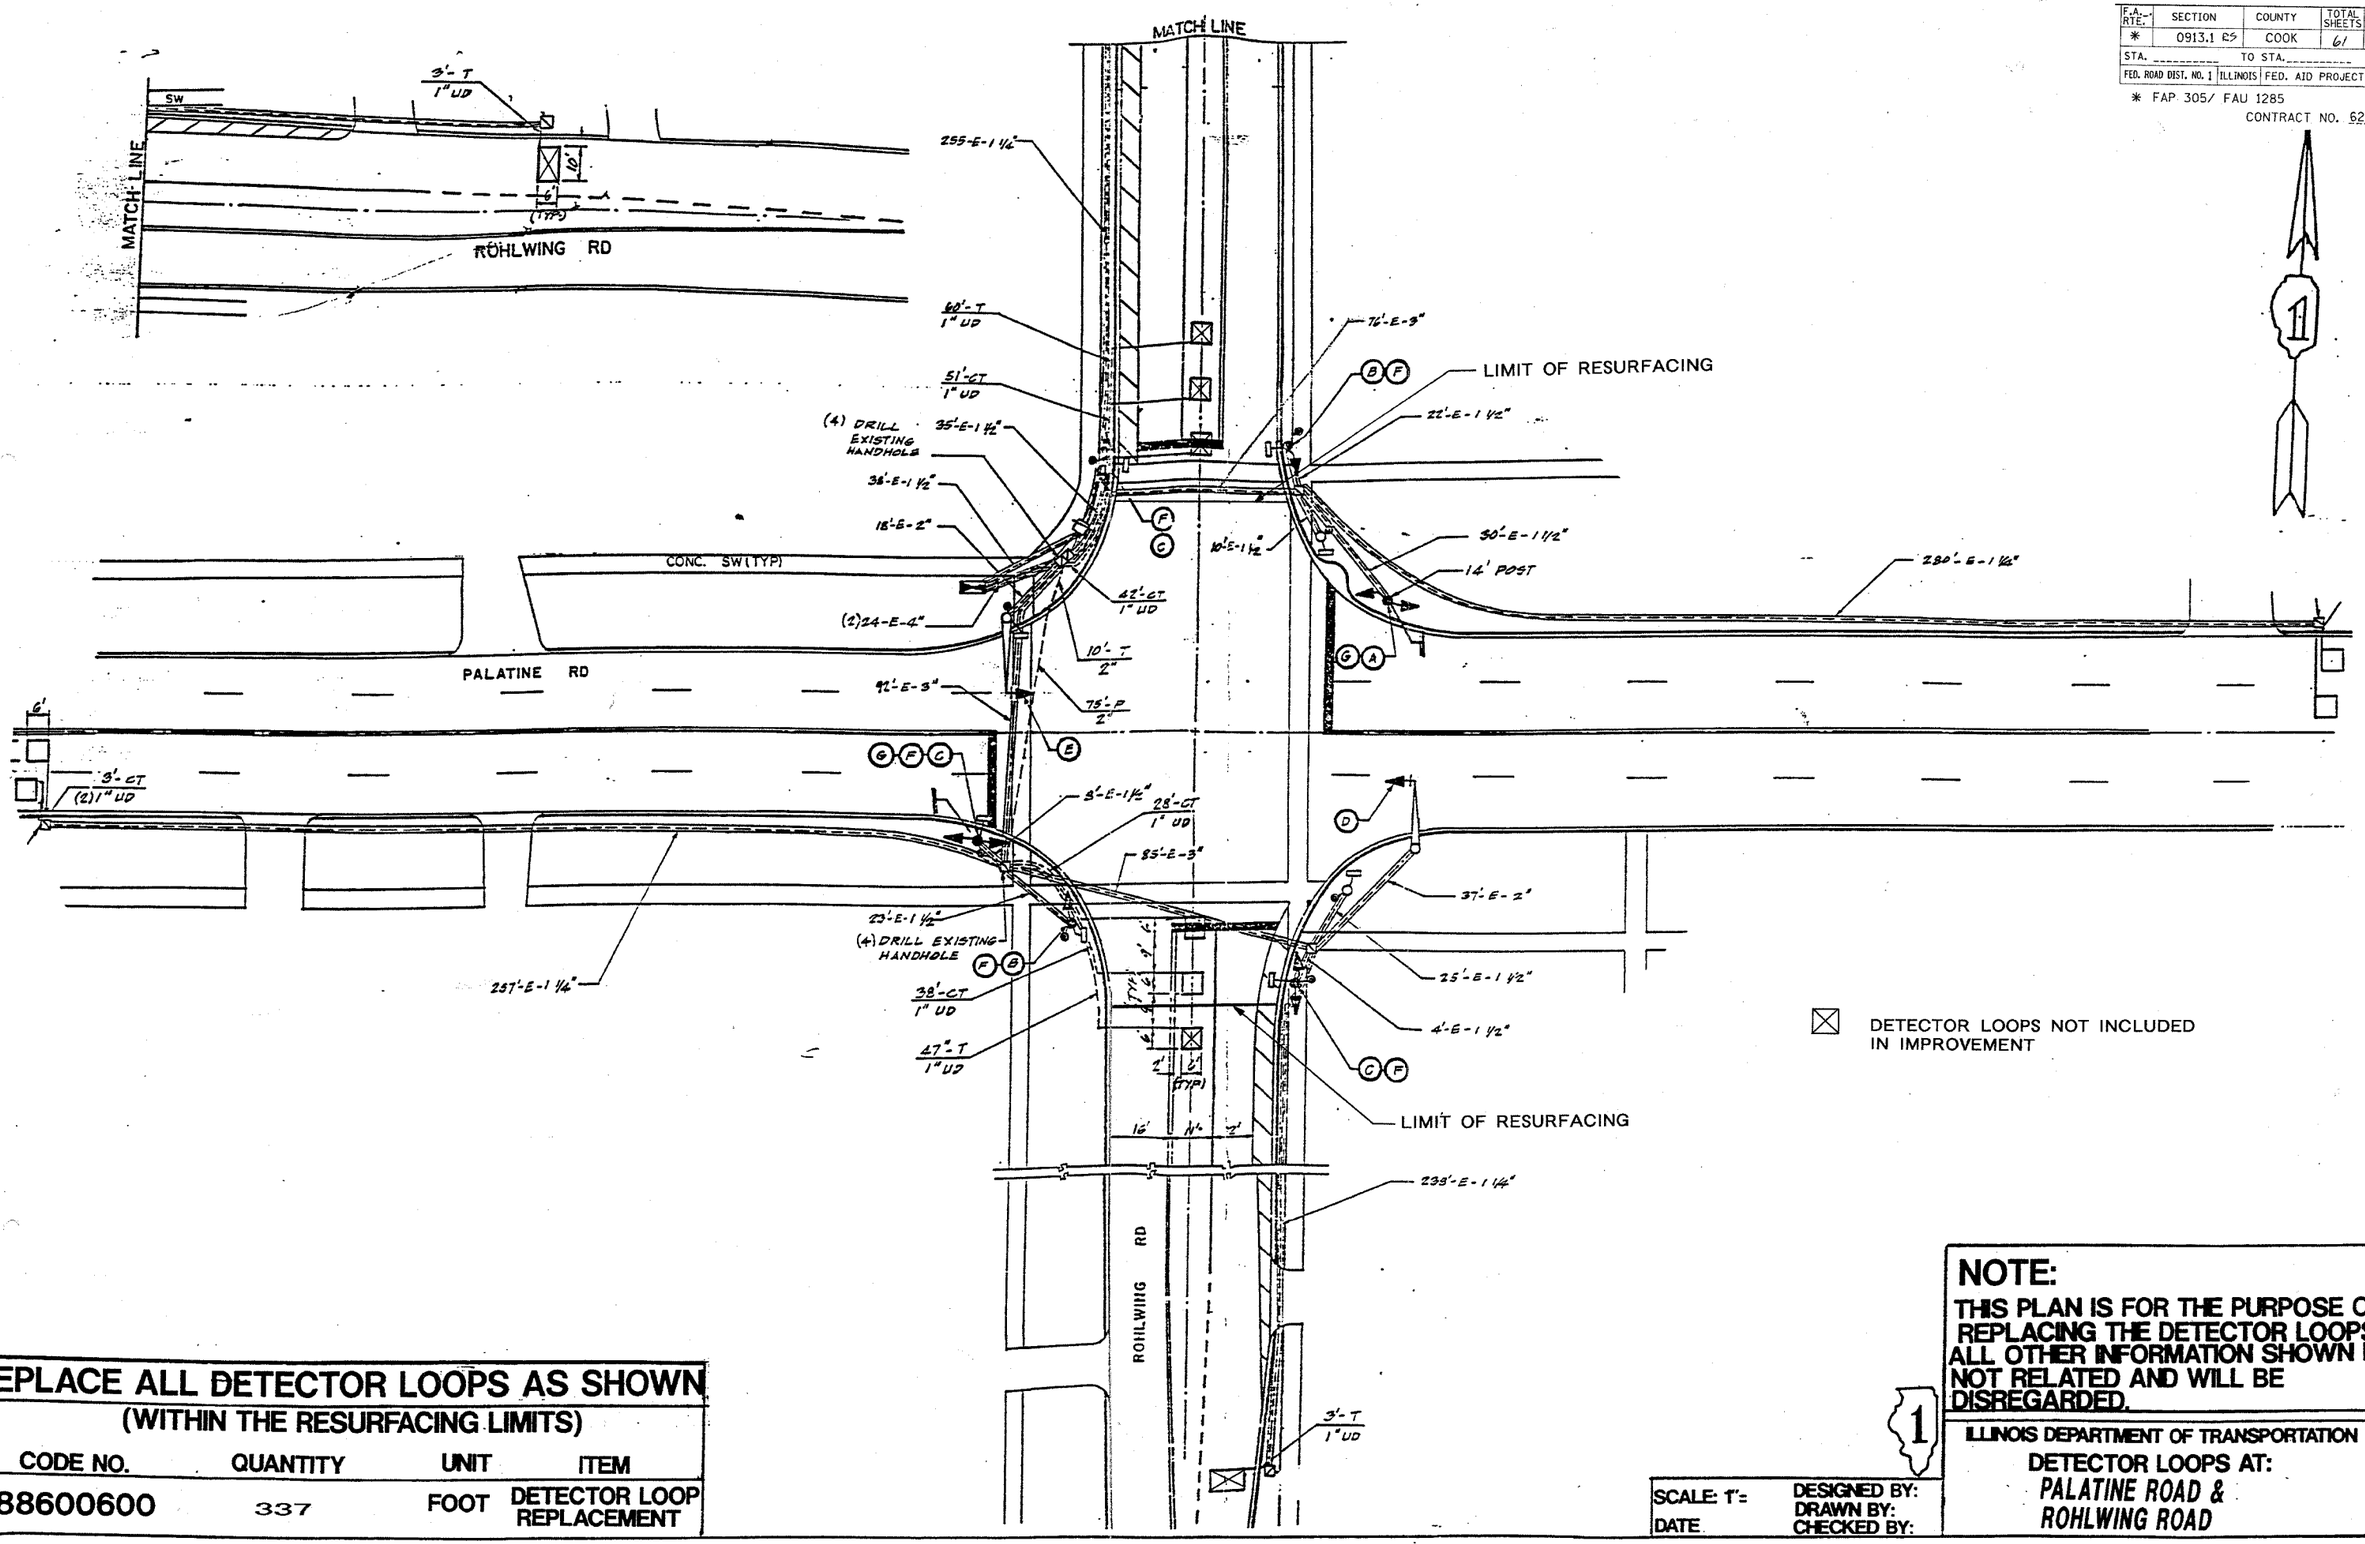

REPLACE ALL DETECTOR LOOPS AS SHOWN
(WITHIN THE RESURFACING LIMITS)

CODE NO.	QUANTITY	UNIT	ITEM
88600600	337	FOOT	DETECTOR LOOP REPLACEMENT

NOTE:
THIS PLAN IS FOR THE PURPOSE OF REPLACING THE DETECTOR LOOPS. ALL OTHER INFORMATION SHOWN IS NOT RELATED AND WILL BE DISREGARDED.

SCALE: 1"=
DATE
DESIGNED BY:
DRAWN BY:
CHECKED BY:

ILLINOIS DEPARTMENT OF TRANSPORTATION

DETECTOR LOOPS AT:
PALATINE ROAD &
ROHLWING ROAD