F.A. RTE.	SECTION	COUNTY	TOTAL SHEETS	SHEET NO.
305	0913.1 RS-1	COOK	52	20
STA.	TO STA.			
FED. ROAD DIST. NO. 1	ILLINOIS	FED. AID PROJECT		

CONTRACT NO. 62850

* FOR REFLECTIVE PAVEMENT MARKERS AND PAVEMENT MARKING USE DIST. 1 STANDARD (TC-11)

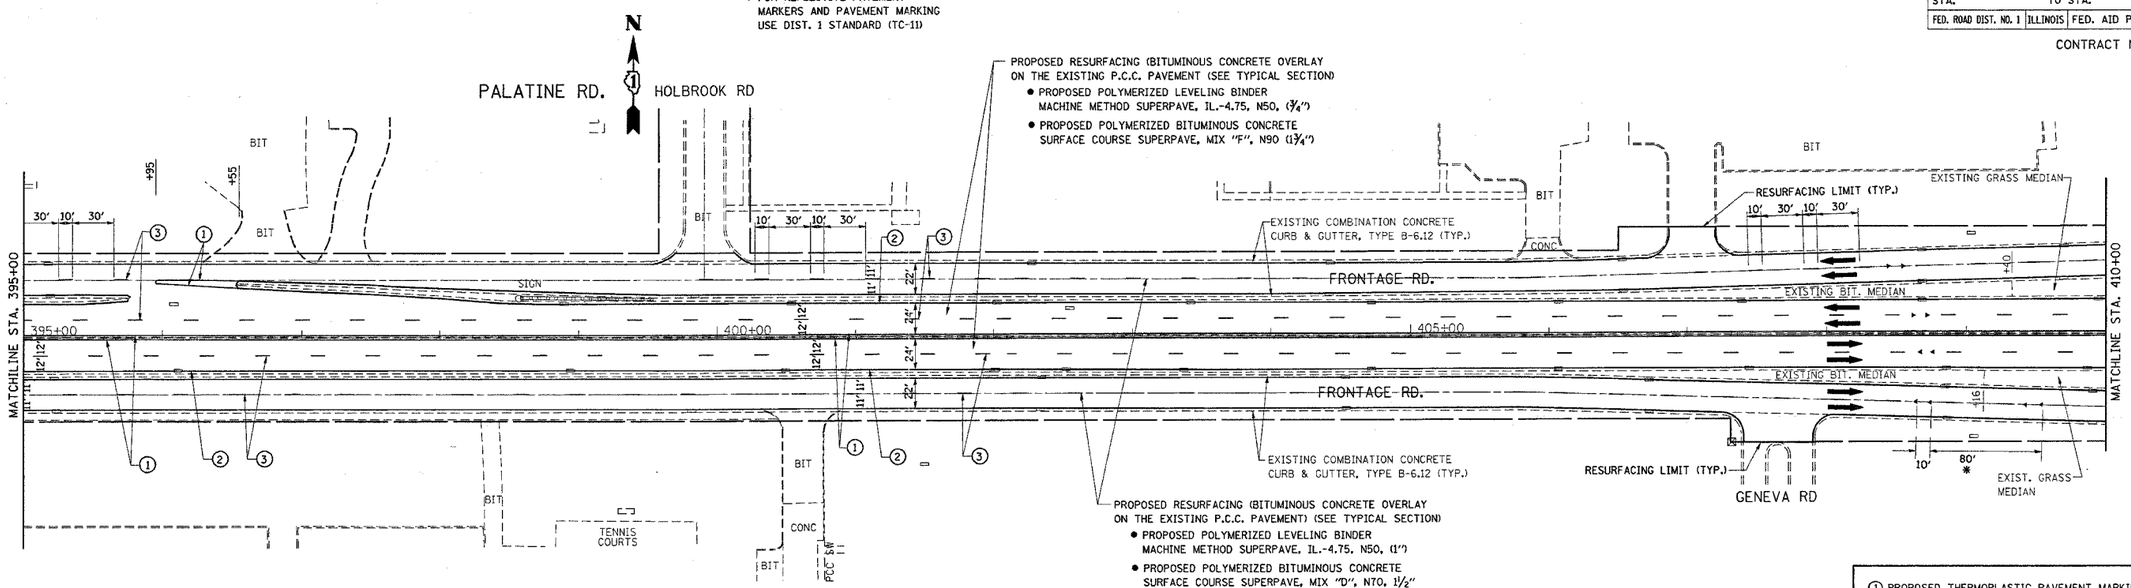

1. PROPOSED THERMOPLASTIC PAVEMENT MARKINGS YELLOW LINE - 4" (TYP.)
2. PROPOSED THERMOPLASTIC PAVEMENT MARKINGS WHITE EDGE LINE - 4" (TYP.)
3. PROPOSED THERMOPLASTIC PAVEMENT MARKINGS LINE - 4" (WHITE LANE LINE 10' DASH, 30' SKIP), TYP.
4. PROPOSED THERMOPLASTIC PAVEMENT MARKINGS YELLOW DOUBLE LINE - 4", 11" C-C (TYP.)
5. PROPOSED THERMOPLASTIC PAVEMENT MARKING LINE - 4", LANE LINE (TYP.)
6. PROPOSED THERMOPLASTIC PAVEMENT MARKING LINE - 6", (WHITE TURN LANE SOLID LINE) (TYP.)
7. PROPOSED THERMOPLASTIC PAVEMENT MARKING LINE - 24", (STOP BAR) (TYP.)
8. PROPOSED THERMOPLASTIC PAVEMENT MARKING YELLOW 12" DIAGONALS AT 45°, 20' C-C.

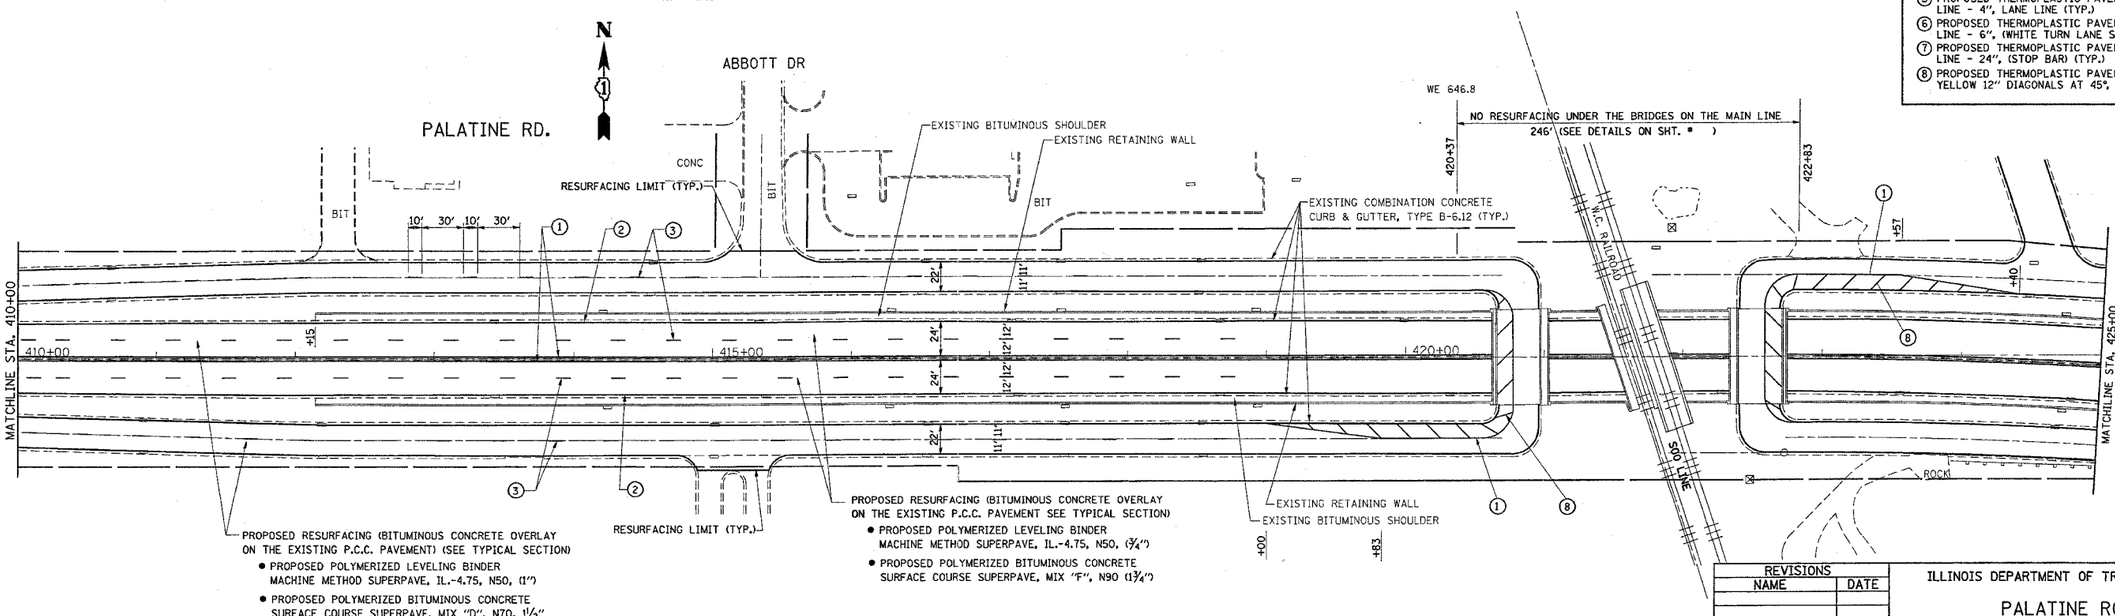

REVISIONS NAME	DATE

ILLINOIS DEPARTMENT OF TRANSPORTATION

PALATINE ROAD U.S.12 TO U.S. 45/ IL. 21 RESUFACING & PAVEMENT MARKING PLAN

SCALE: 1"=50' DRAWN BY

DATE 12/21/2004 CHECKED BY

12/21/2004
c:\projects\d101805\sh_rdwy_sbdgn
bouerdl