F.A.P RTE.	SECTION	COUNTY	TOTAL SHEETS	SHEET NO.
305	1313.1 B	COOK	193	26

CONTRACT NO. 62878

BM24P CHISELED "[]" IN N.E. CORNER OF THE NORTH ABUT. OF THE WOLF RD BRIDGE OVER PALATINE RD
ELEV = 649.60

BM11 CHISELED "X" IN N.W. BOLT OF "WOLF RD" EXIT SIGN LOCATED ON THE N. SIDE OF PALATINE RD & EAST OF WOLF RD
ELEV = 648.63

BM11A CHISELED "X" IN S.E. BOLT OF FIRE HYDRANT LOCATED ON THE SOUTH SIDE OF THE W. BND FRONTAGE RD (OLD PALATINE RD) 5TH F.H. WEST OF MILWAUKEE AVE (RTE 21)
ELEV = 642.95

BM11B CHISELED "X" IN S.W. BOLT OF FIRE HYDRANT LOCATED ON THE SOUTH SIDE OF THE W. BND FRONTAGE RD (OLD PALATINE RD) 2ND F.H. WEST OF MILWAUKEE AVE (RTE 21)
ELEV = 642.21

ACE3 CHISELED "X" IN N.W.'LY BONNET BOLT OF 1ST FIRE HYDRANT N. OF MESSNER DR & OF THE WEST SIDE OF WOLF RD +/- 1800' N. OF PALATINE RD
ELEV =

ACE4 CHISELED "[]" IN WEST END OF CONC RETAINING WALL W/ 24" CMP, 165' SOUTH OF THE SOUTH LINE OF "HARPER COLLEGE NORHT EAST CENTER" & ON THE EAST SIDE OF WOLF RD +/- 1800' <
ELEV =

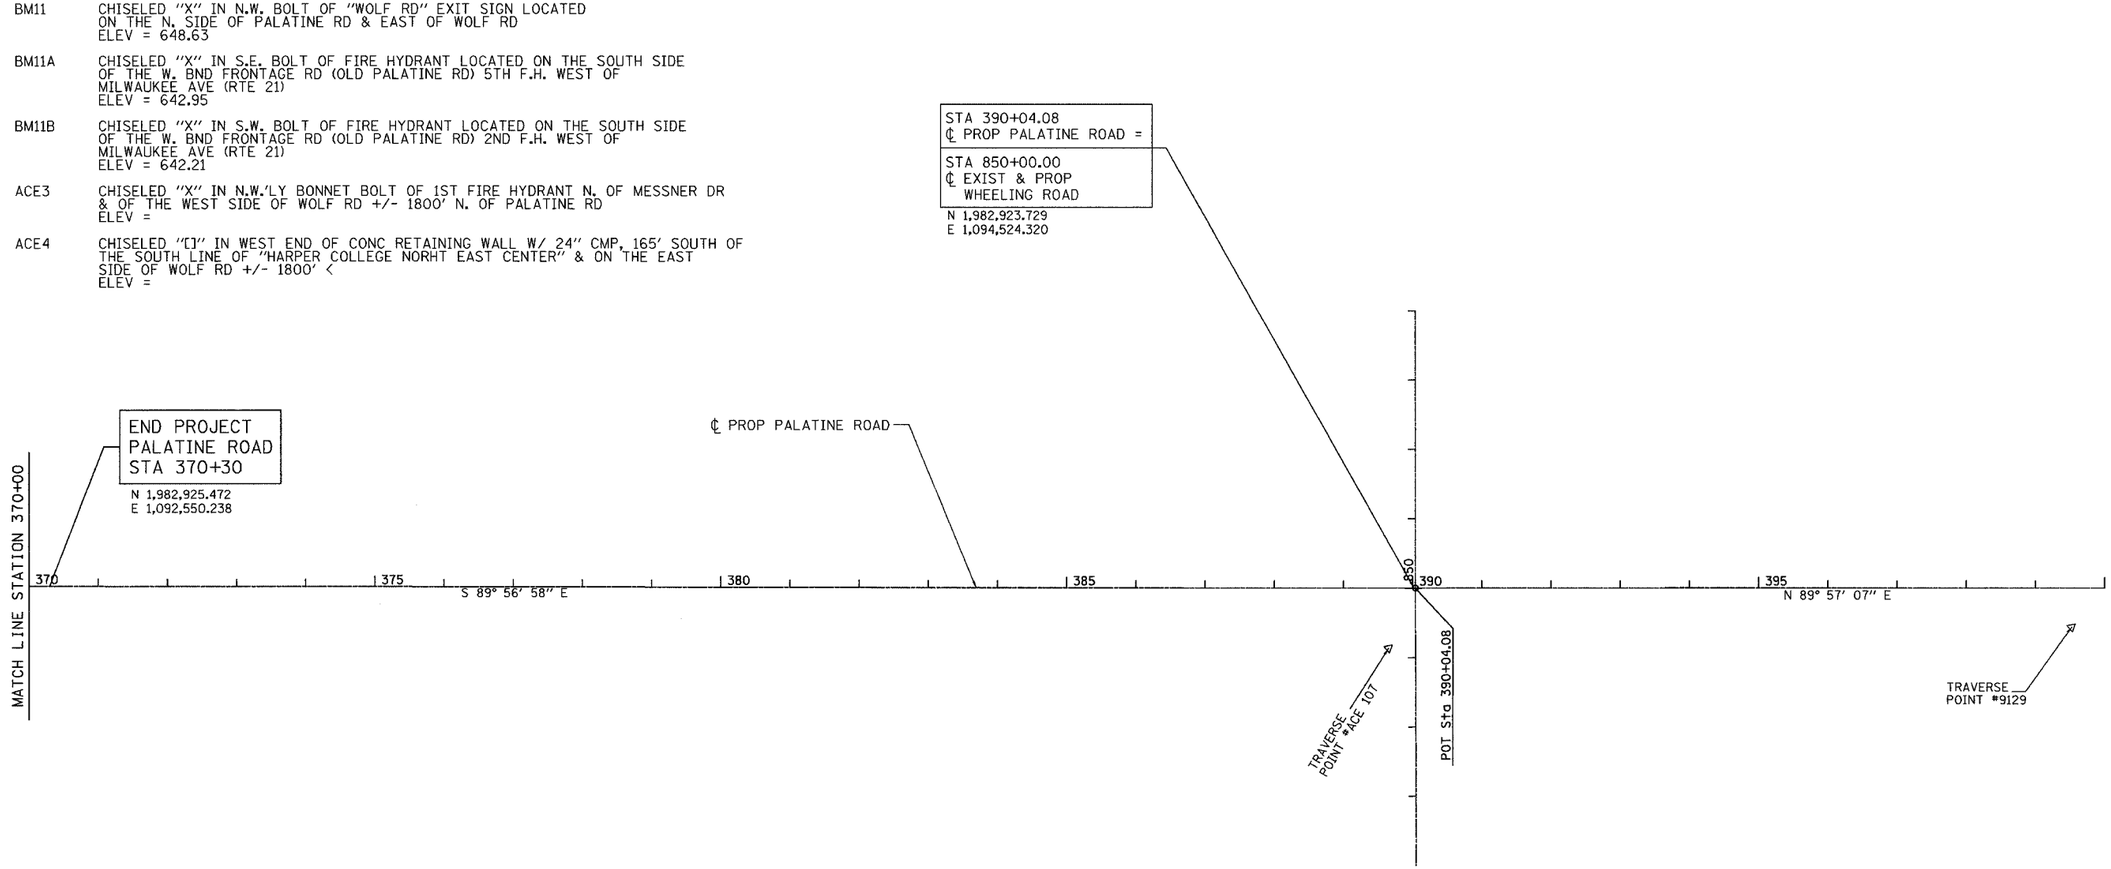

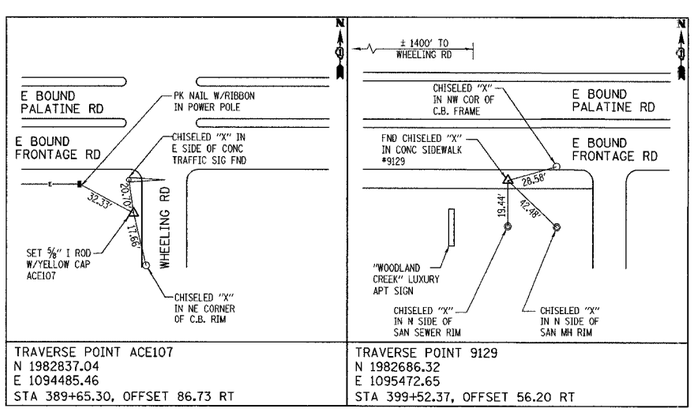

TRAVERSE POINT ACE107	TRAVERSE POINT 9129
N 1982837.04	N 1982686.32
E 1094485.46	E 1095472.65
STA 389+65.30, OFFSET 86.73 RT	STA 399+52.37, OFFSET 56.20 RT

TRAVERSE POINT TIE DIAGRAMS
(NOT TO SCALE)

REVISIONS	
NAME	DATE

ILLINOIS DEPARTMENT OF TRANSPORTATION
PALATINE ROAD OVER IL 83 (ELMHURST RD.)

PALATINE ROAD
ALIGNMENT AND TIE PLAN

SCALE: 1"=100'
DATE 12/04

DRAWN BY ACE/CAD
CHECKED BY TAE

AMERICAN CONSULTING ENGINEERS

...\876 palatine\plan\ab3_3.rpt 12/21/2004 02:13:30 PM