F.A.P RTE.	SECTION	COUNTY	TOTAL SHEETS	SHEET NO.
305	1313.1 B	COOK	193	31

CONTRACT NO. 62878

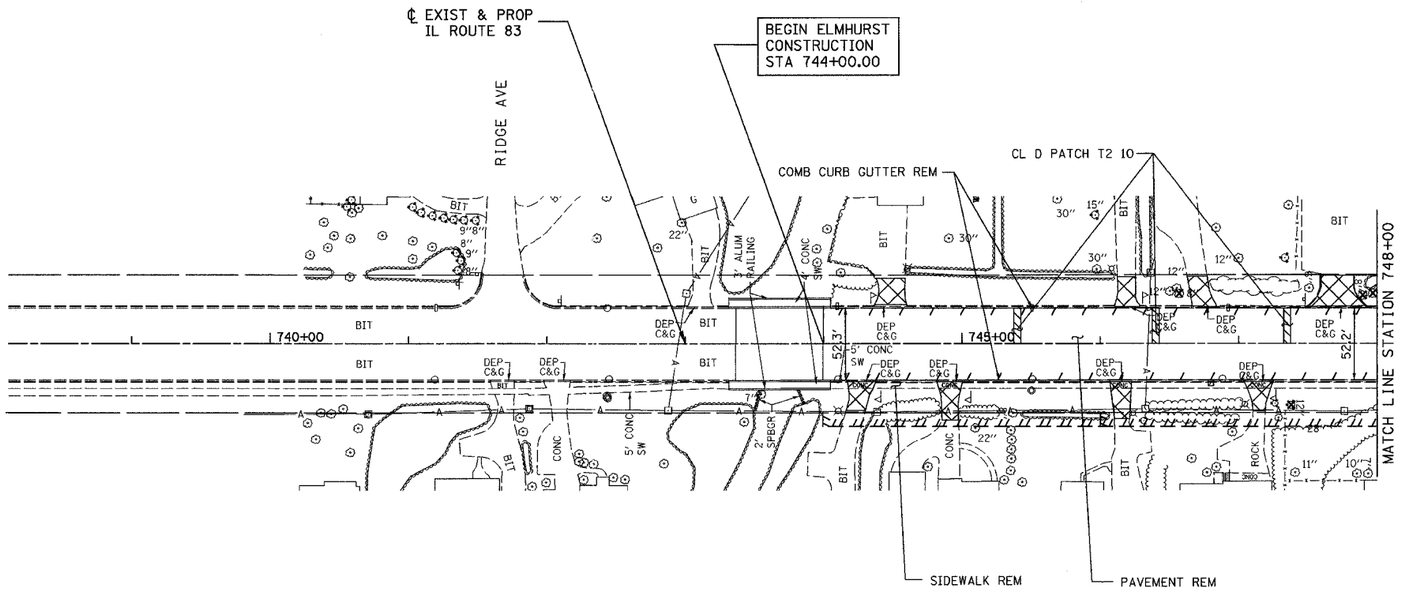

LEGEND

- REMOVAL ITEM
- DRIVEWAY PAVEMENT REMOVAL
- × TREE REMOVAL (SIZE ")
- APPROACH SLAB REMOVAL

EXISTING

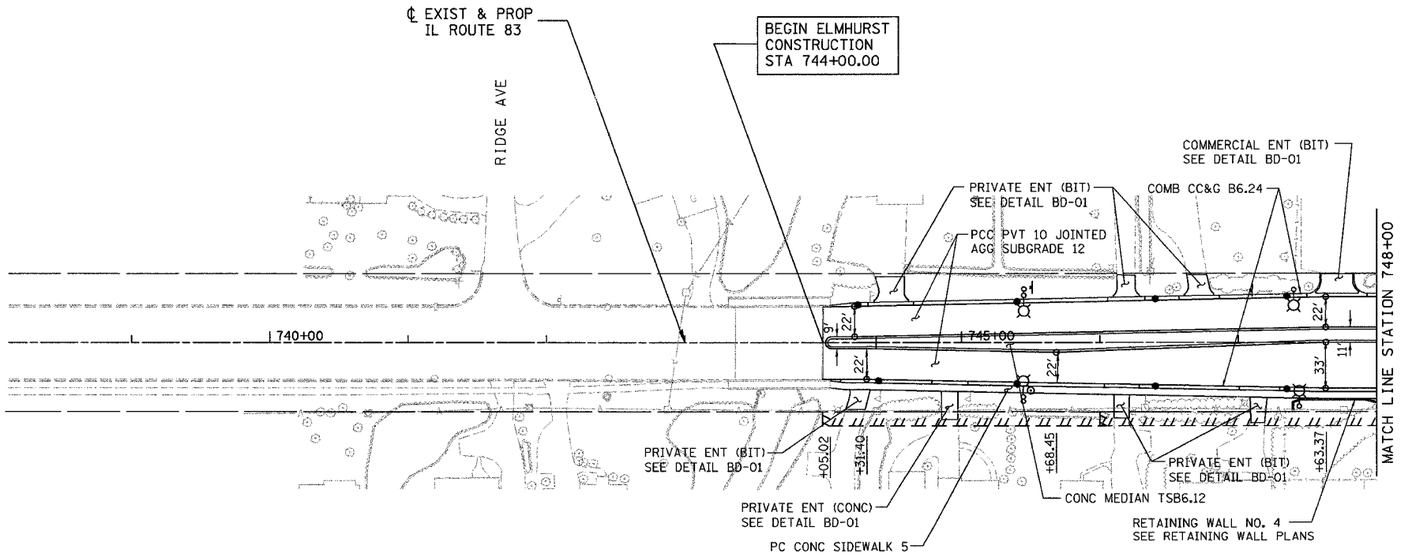

PROPOSED

REVISIONS	
NAME	DATE

ILLINOIS DEPARTMENT OF TRANSPORTATION
PALATINE ROAD OVER IL 83 (ELMHURST RD.)

ELMHURST ROAD
EXISTING AND PROPOSED
ROADWAY PLAN

SCALE: 1"=50'
DATE 12/04

DRAWN BY ACE/CAD
CHECKED BY TAE

AMERICAN CONSULTING ENGINEERS

...\MAIN SHEETS\EXISTING_PROPOSED_ROADWAY_PLAN.DGN 12/27/2004 02:56:31 PM