F.A.P RTE.	SECTION	COUNTY	TOTAL SHEETS	SHEET NO.
305	1313.1 B	COOK	193	42

CONTRACT NO. 62878

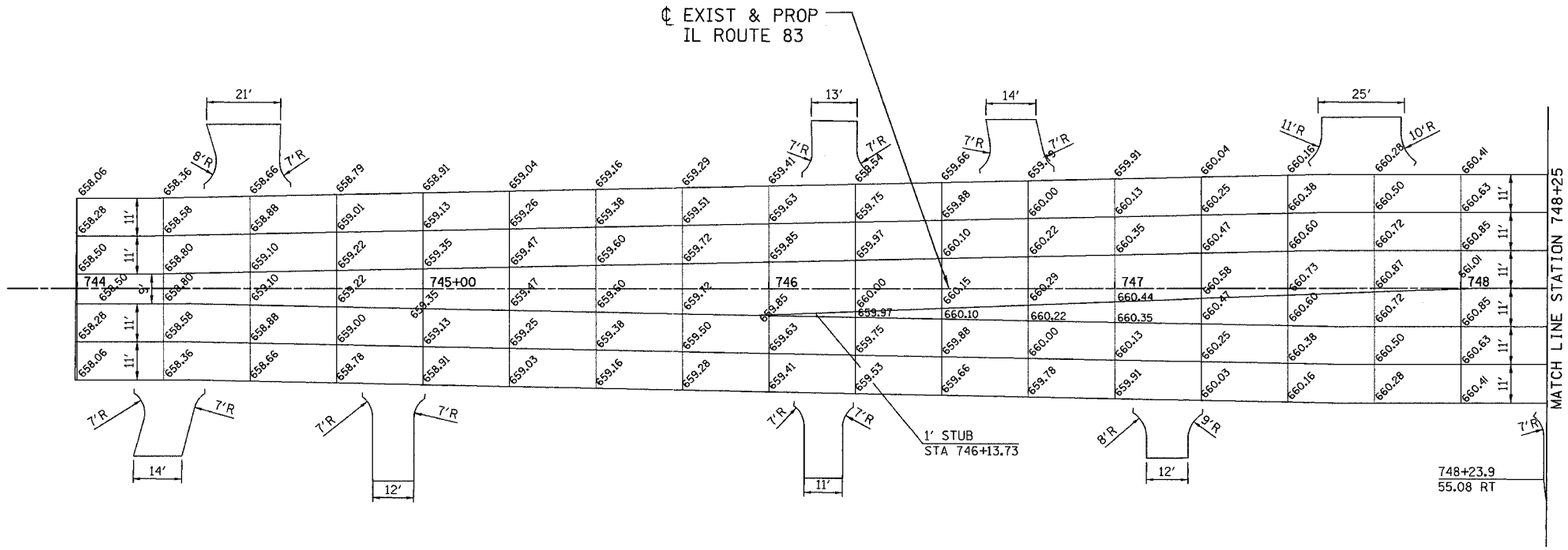

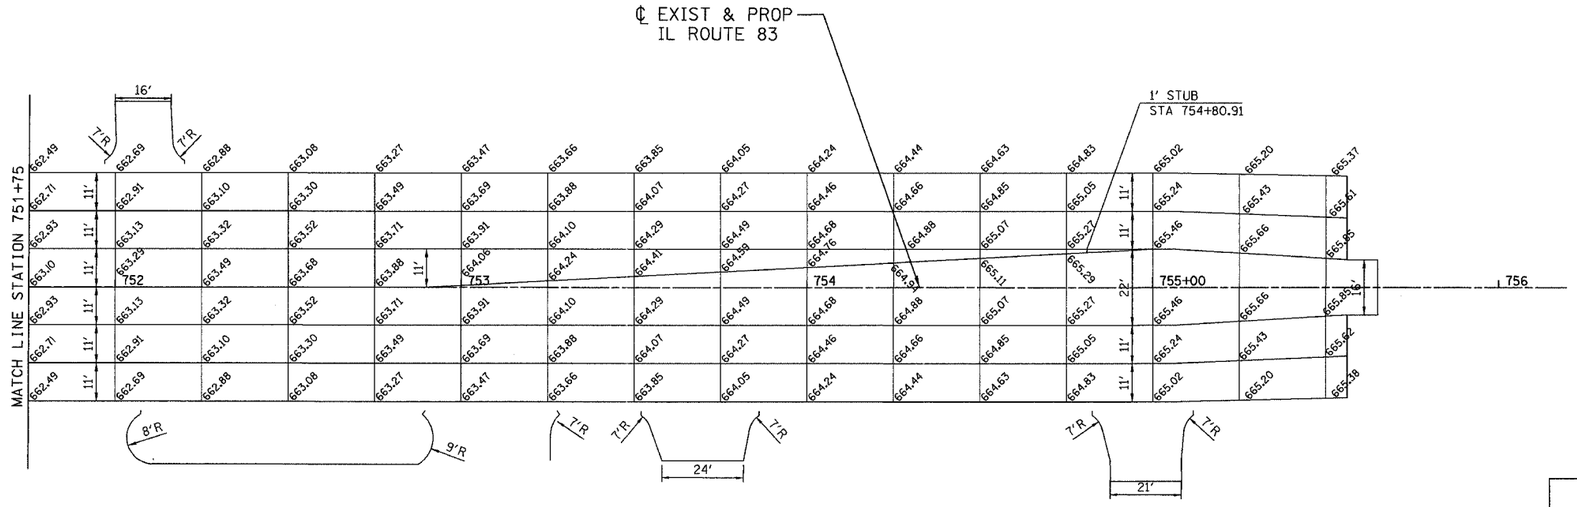

REVISIONS	
NAME	DATE

ILLINOIS DEPARTMENT OF TRANSPORTATION
PALATINE ROAD OVER IL 83 (ELMHURST RD.)

IL ROUTE 83
LONGITUDINAL JOINT
AND PAVEMENT ELEVATION PLAN

SCALE: 1"=20'
DATE 12/04
DRAWN BY ACE/CAD
CHECKED BY TAE

AMERICAN CONSULTING ENGINEERS

...\305 plan\mrs1313f1_01.rpt 12/22/2004 08:14:26 AM