F.A.P RTE.	SECTION	COUNTY	TOTAL SHEETS	SHEET NO.
305	1313.1 B	COOK	193	48

CONTRACT NO. 62878

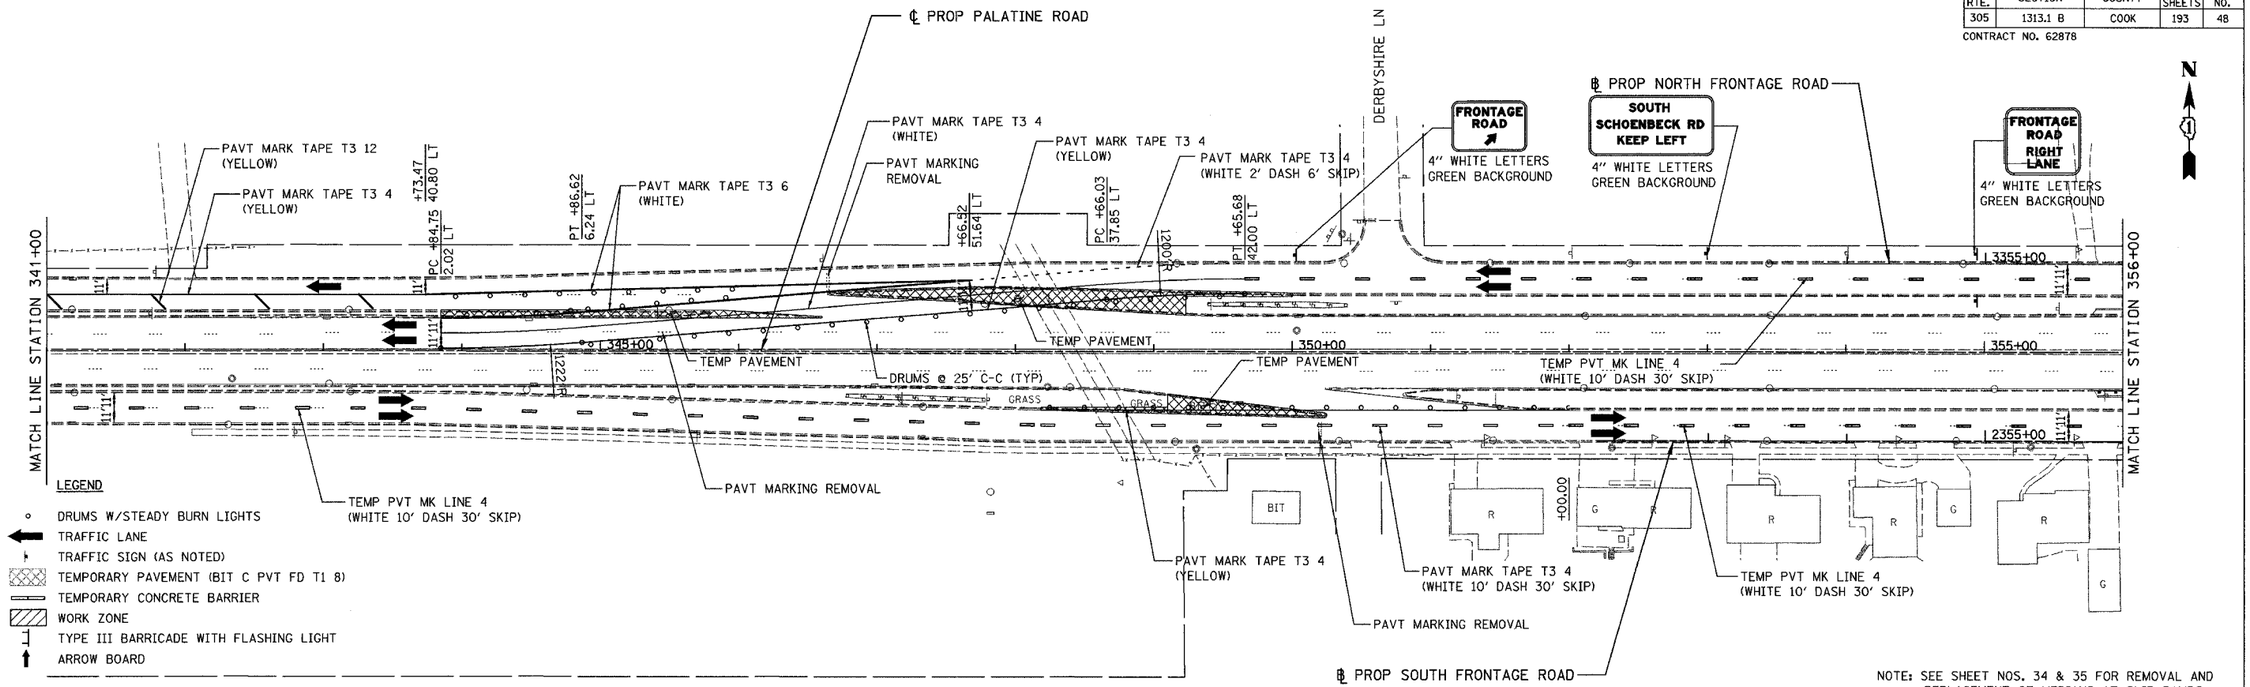

NOTE: SEE SHEET NOS. 34 & 35 FOR REMOVAL AND REPLACEMENT OF MEDIANS AT SLIP RAMPS

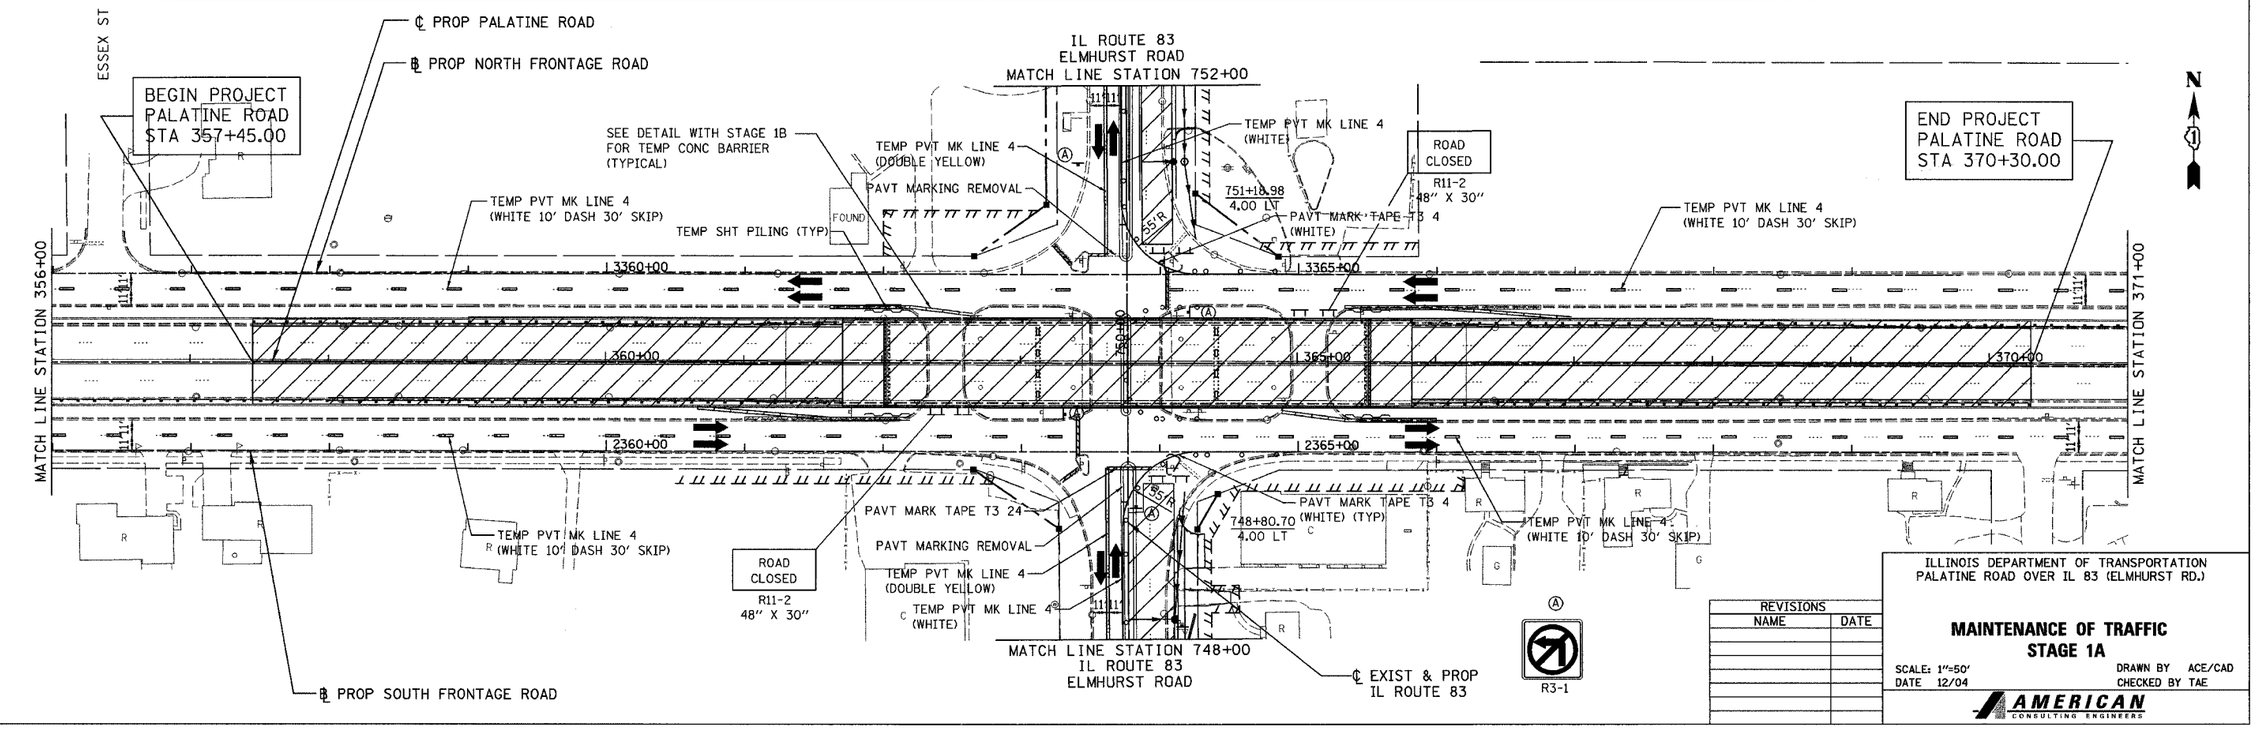

REVISIONS	
NAME	DATE

ILLINOIS DEPARTMENT OF TRANSPORTATION
PALATINE ROAD OVER IL 83 (ELMHURST RD.)

MAINTENANCE OF TRAFFIC STAGE 1A

SCALE: 1"=50' DRAWN BY ACE/CAD
DATE 12/04 CHECKED BY TAE

AMERICAN CONSULTING ENGINEERS

...\826 plat info\sht\MT1A_02.mds 12/20/2004 10:51:07 AM