F.A.P RTE.	SECTION	COUNTY	TOTAL SHEETS	SHEET NO.
305	1313.1 B	COOK	193	94A

CONTRACT NO. 62878

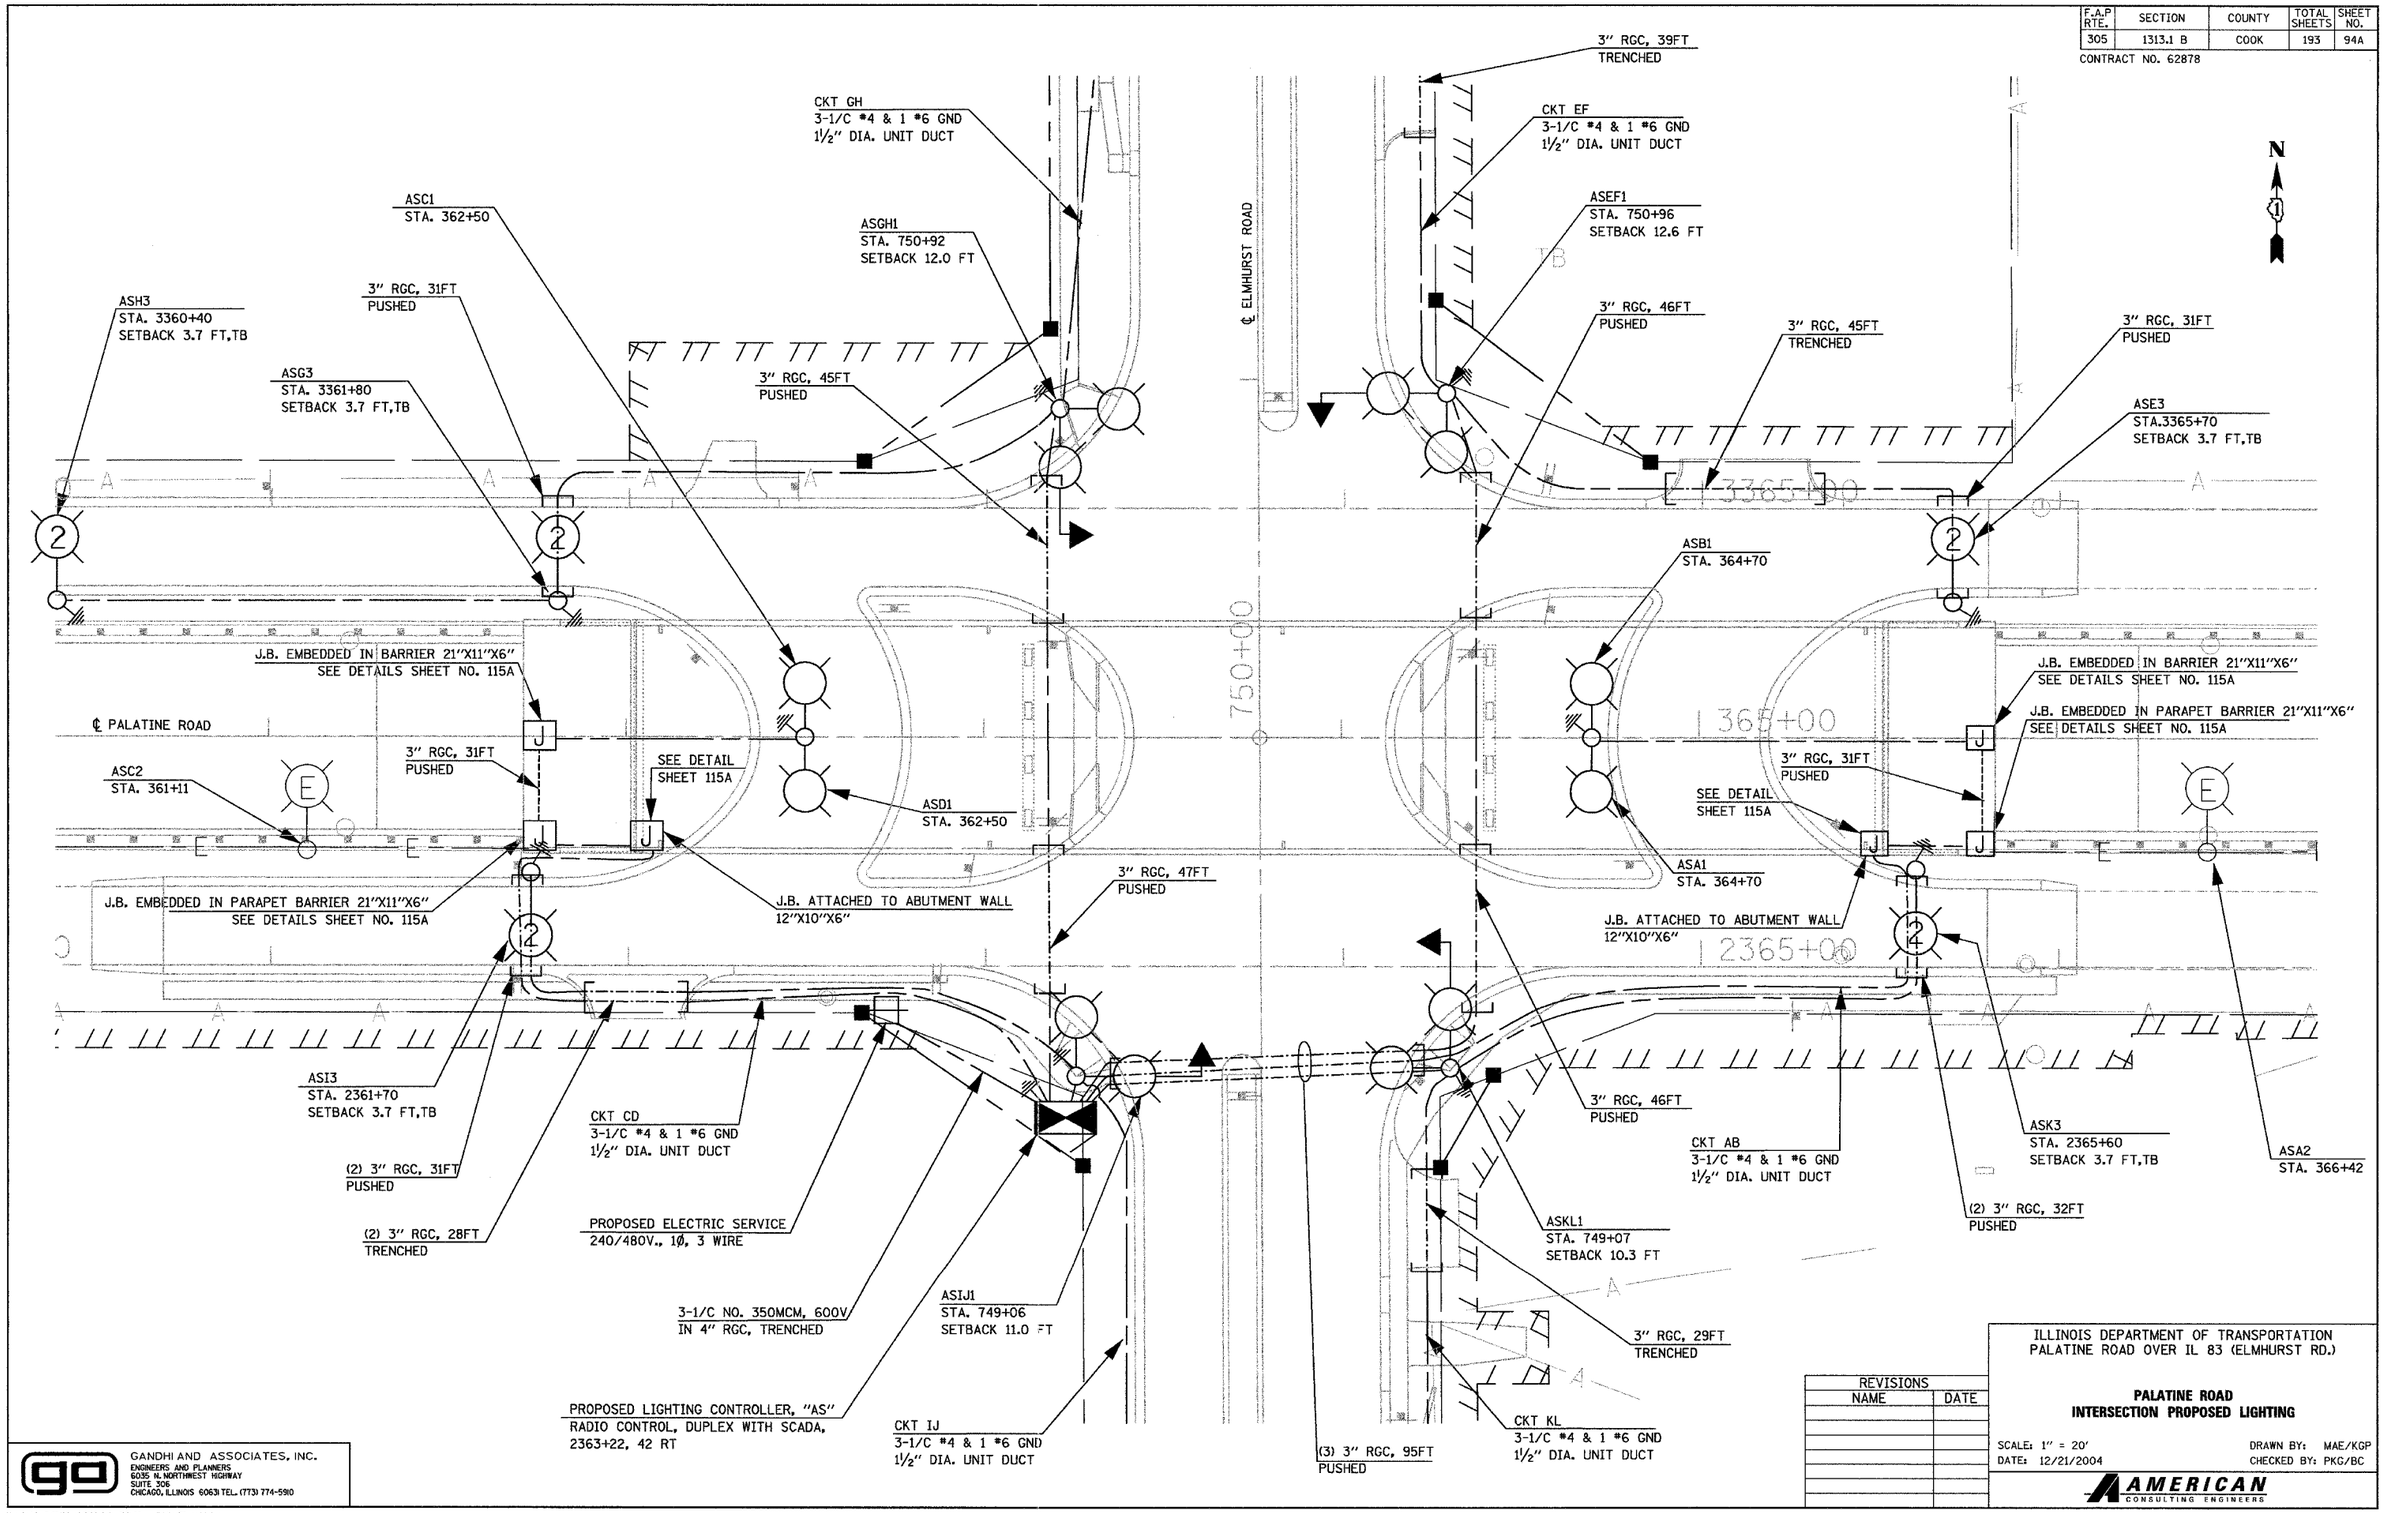

GANDHI AND ASSOCIATES, INC.
ENGINEERS AND PLANNERS
6035 N. NORTHWEST HIGHWAY
SUITE 306
CHICAGO, ILLINOIS 60631 TEL. (773) 774-5910

REVISIONS	
NAME	DATE

ILLINOIS DEPARTMENT OF TRANSPORTATION
PALATINE ROAD OVER IL 83 (ELMHURST RD.)

PALATINE ROAD
INTERSECTION PROPOSED LIGHTING

SCALE: 1" = 20'
DATE: 12/21/2004

DRAWN BY: MAE/KGP
CHECKED BY: PKG/BC

AMERICAN CONSULTING ENGINEERS

j:\projects\pr8c36~1\palati~1\elmhur~1\s03a_pr_lighting20 scale1.dgn
21 DEC 2004
14:38:04