F.A.P RTE.	SECTION	COUNTY	TOTAL SHEETS	SHEET NO.
305	1313.1 B	COOK	193	183
STA.	TO STA.			
CONTRACT NO. 62878				

FINAL SURVEY NOTE BOOK
NO.

	BY	DATE
SURVEYED		
PLOTTED		
PARCEL AREAS		
AREAS CHECKED		

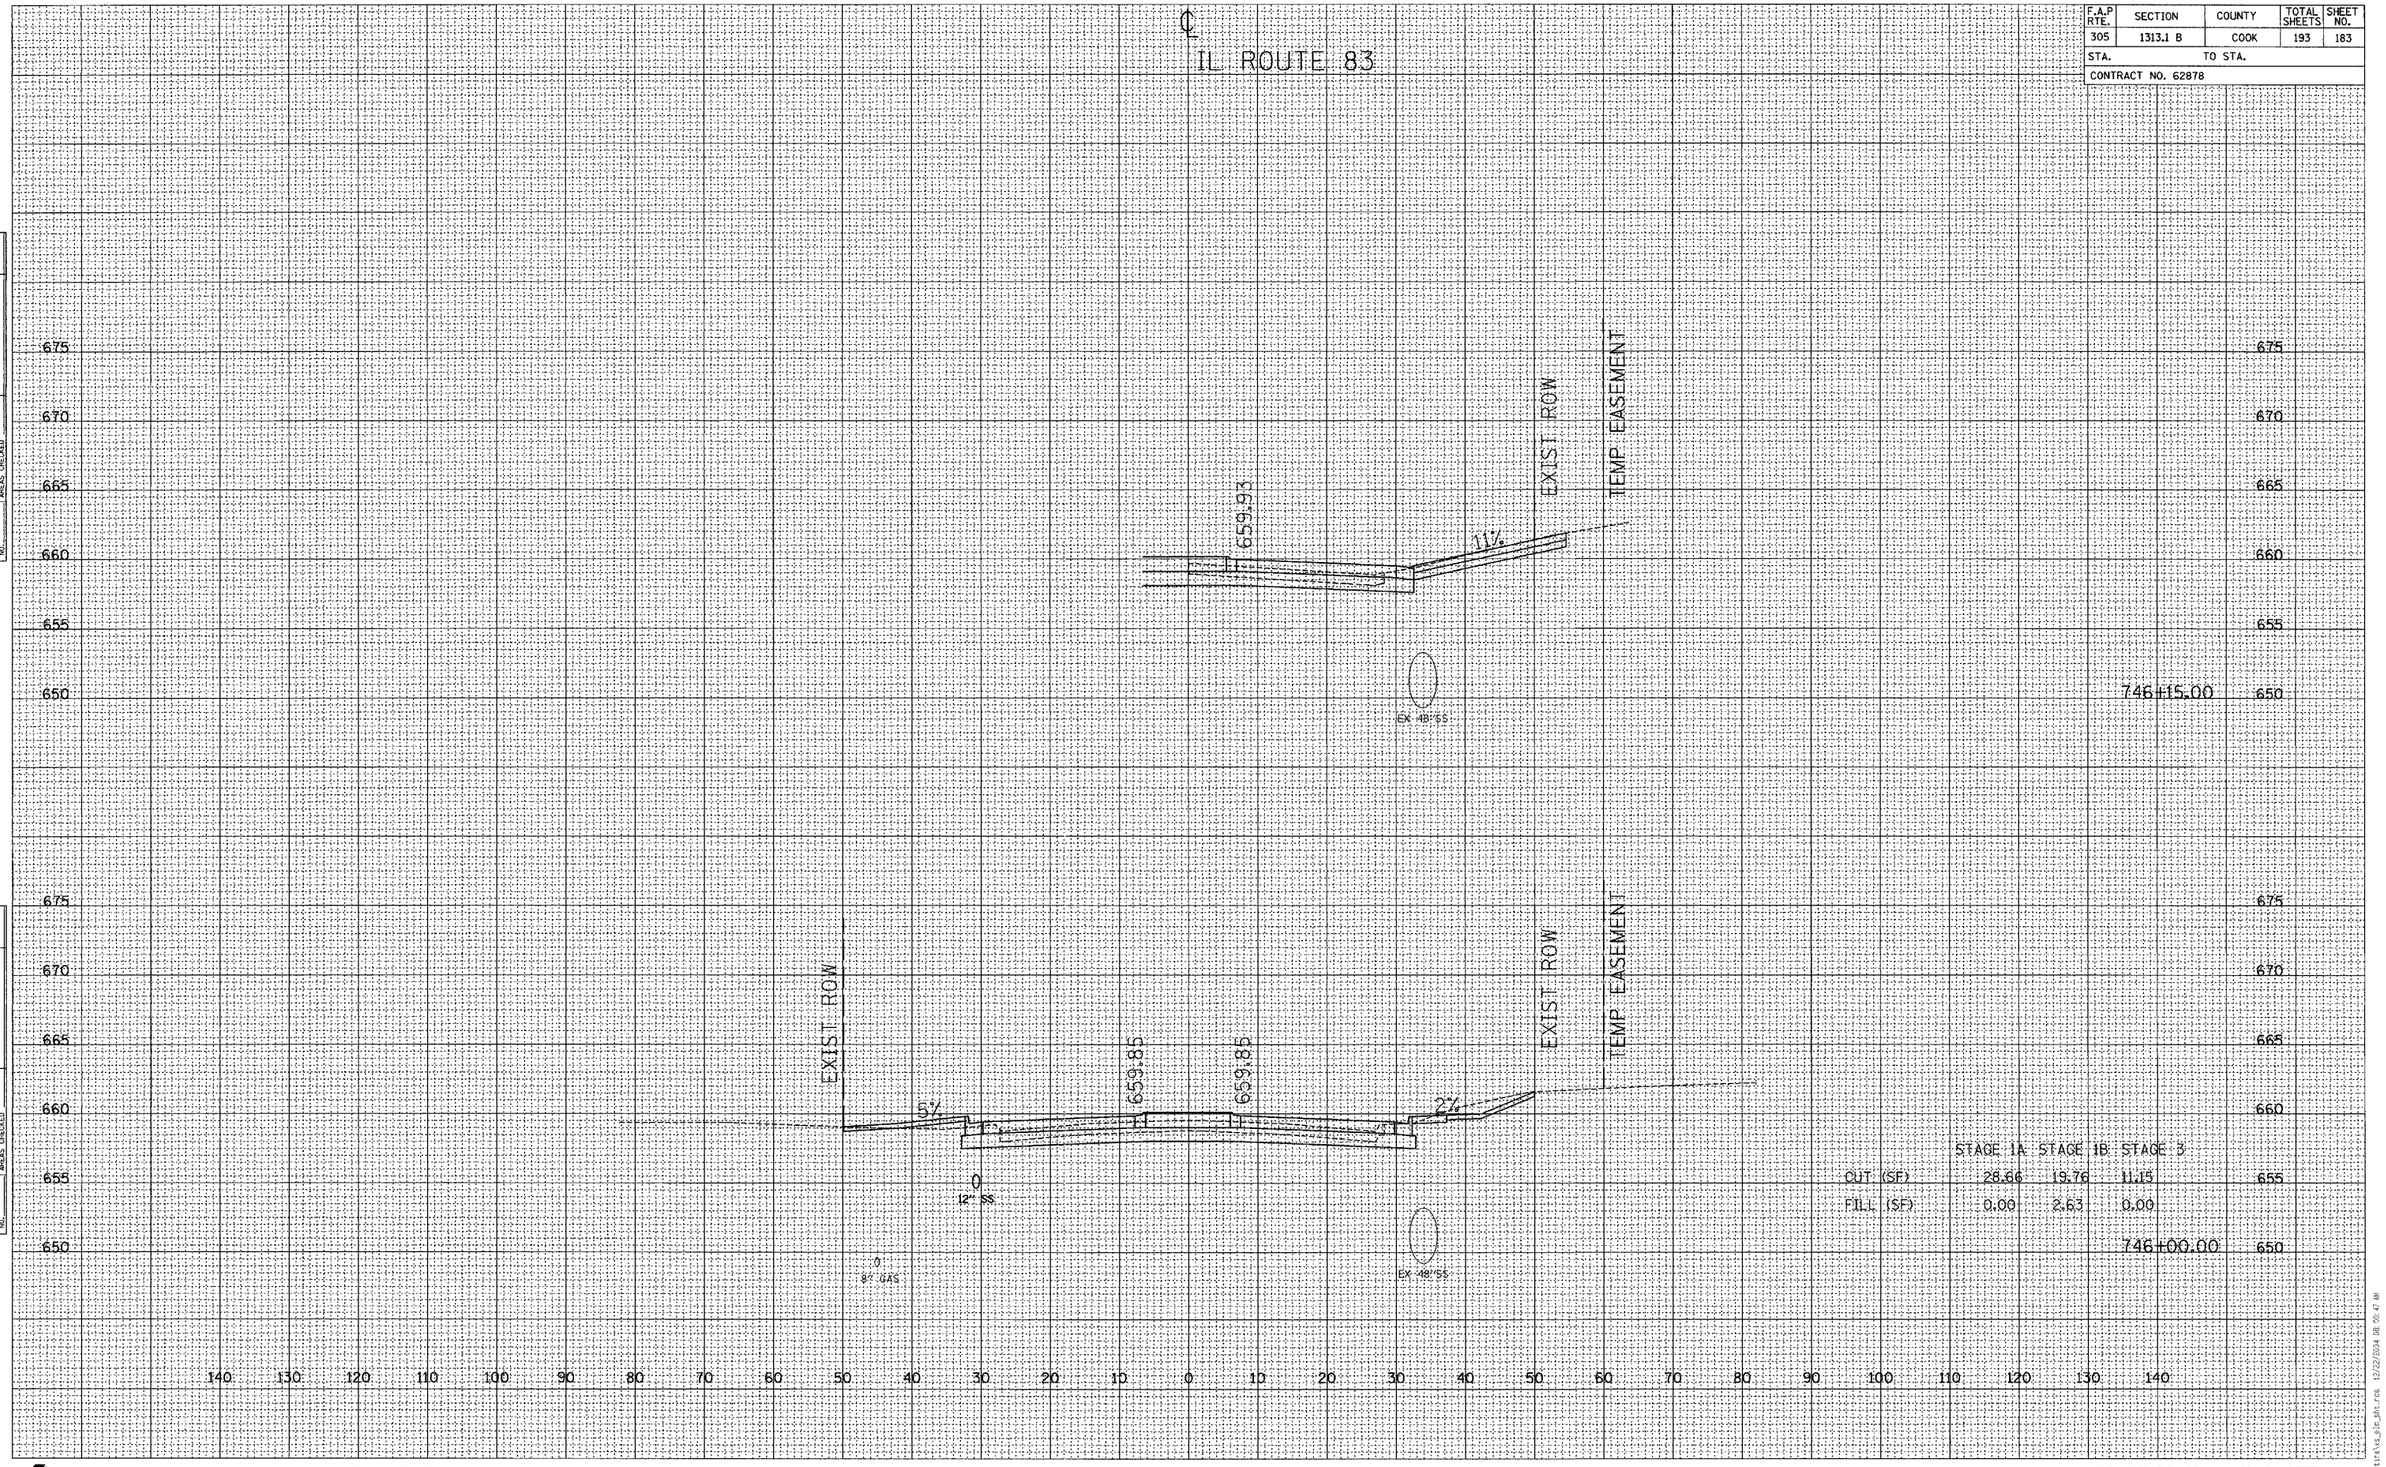

	STAGE 1A	STAGE 1B	STAGE 3
CUT (SF)	28.66	19.76	11.15
FILL (SF)	0.00	2.63	0.00

AMERICAN CONSULTING ENGINEERS

CROSS SECTIONS – IL ROUTE 83

...\305 plat\xs_pltr.dgn 12/20/2024 08:57:47 AM