F.A.P RTE.	SECTION	COUNTY	TOTAL SHEETS	SHEET NO.
305	1313.1 B	COOK	193	186
STA.		TO STA.		
CONTRACT NO. 62878				

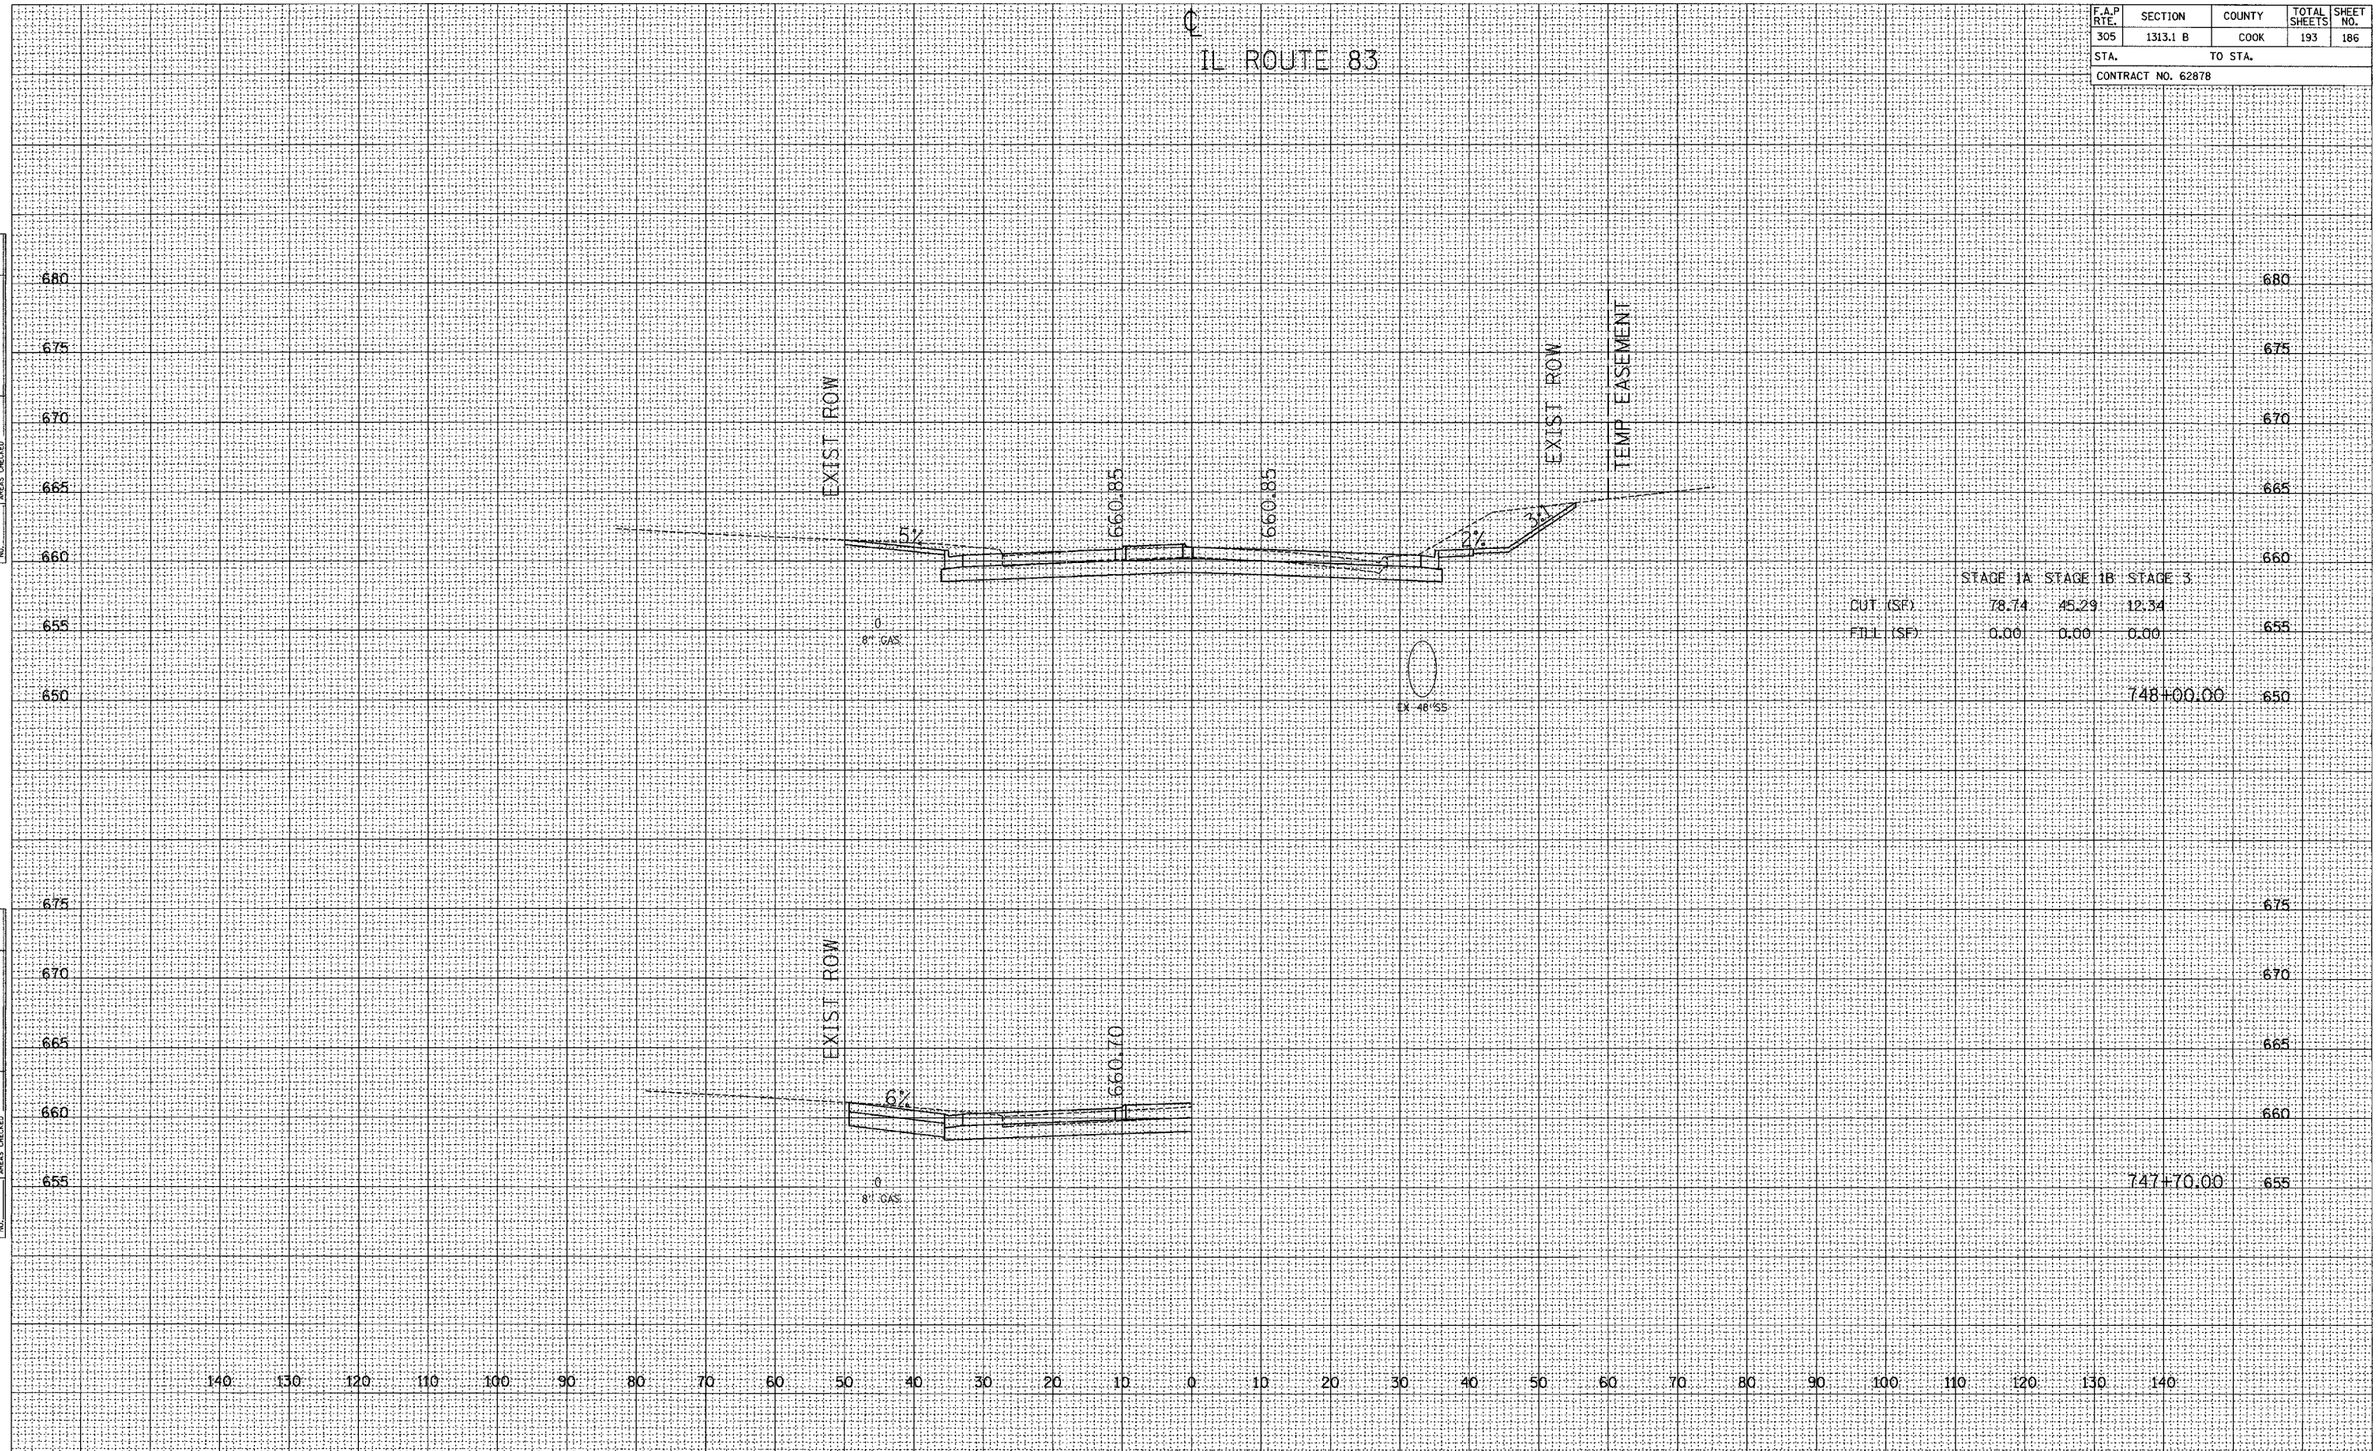

	STAGE 1A	STAGE 1B	STAGE 3
CUT (SF)	78.74	45.29	12.34
FILL (SF)	0.00	0.00	0.00

FINAL SURVEY NOTE BOOK NO. — SURVEYED / PLOTTED / TEMPLATE / AREAS / AREAS CHECKED — BY — DATE

OR SU. NOTE BOOK NO. — SURVEYED / PLOTTED / TEMPLATE / AREAS / AREAS CHECKED — BY — DATE

AMERICAN CONSULTING ENGINEERS

CROSS SECTIONS – IL ROUTE 83