F.A.S. RTE	SECTION	COUNTY	TOTAL SHEETS	SHEET NO.
1197	105 BR-2	WHITESIDE	59	48
STA. 224+00.00		TO STA.227+00.00		
FED. ROAD DIST. NO.	ILLINOIS	FED. AID PROJECT		

CONTRACT 64421

FINAL SURVEY	SURVEYED	BY	
NOTE BOOK	PLOTTED		
NO.	TYPED & DATE		
	AREAS CHECKED		

ORIGINAL SURVEY	SURVEYED	BY	
NOTE BOOK	PLOTTED		
NO.	TYPED & DATE		
	AREAS CHECKED		

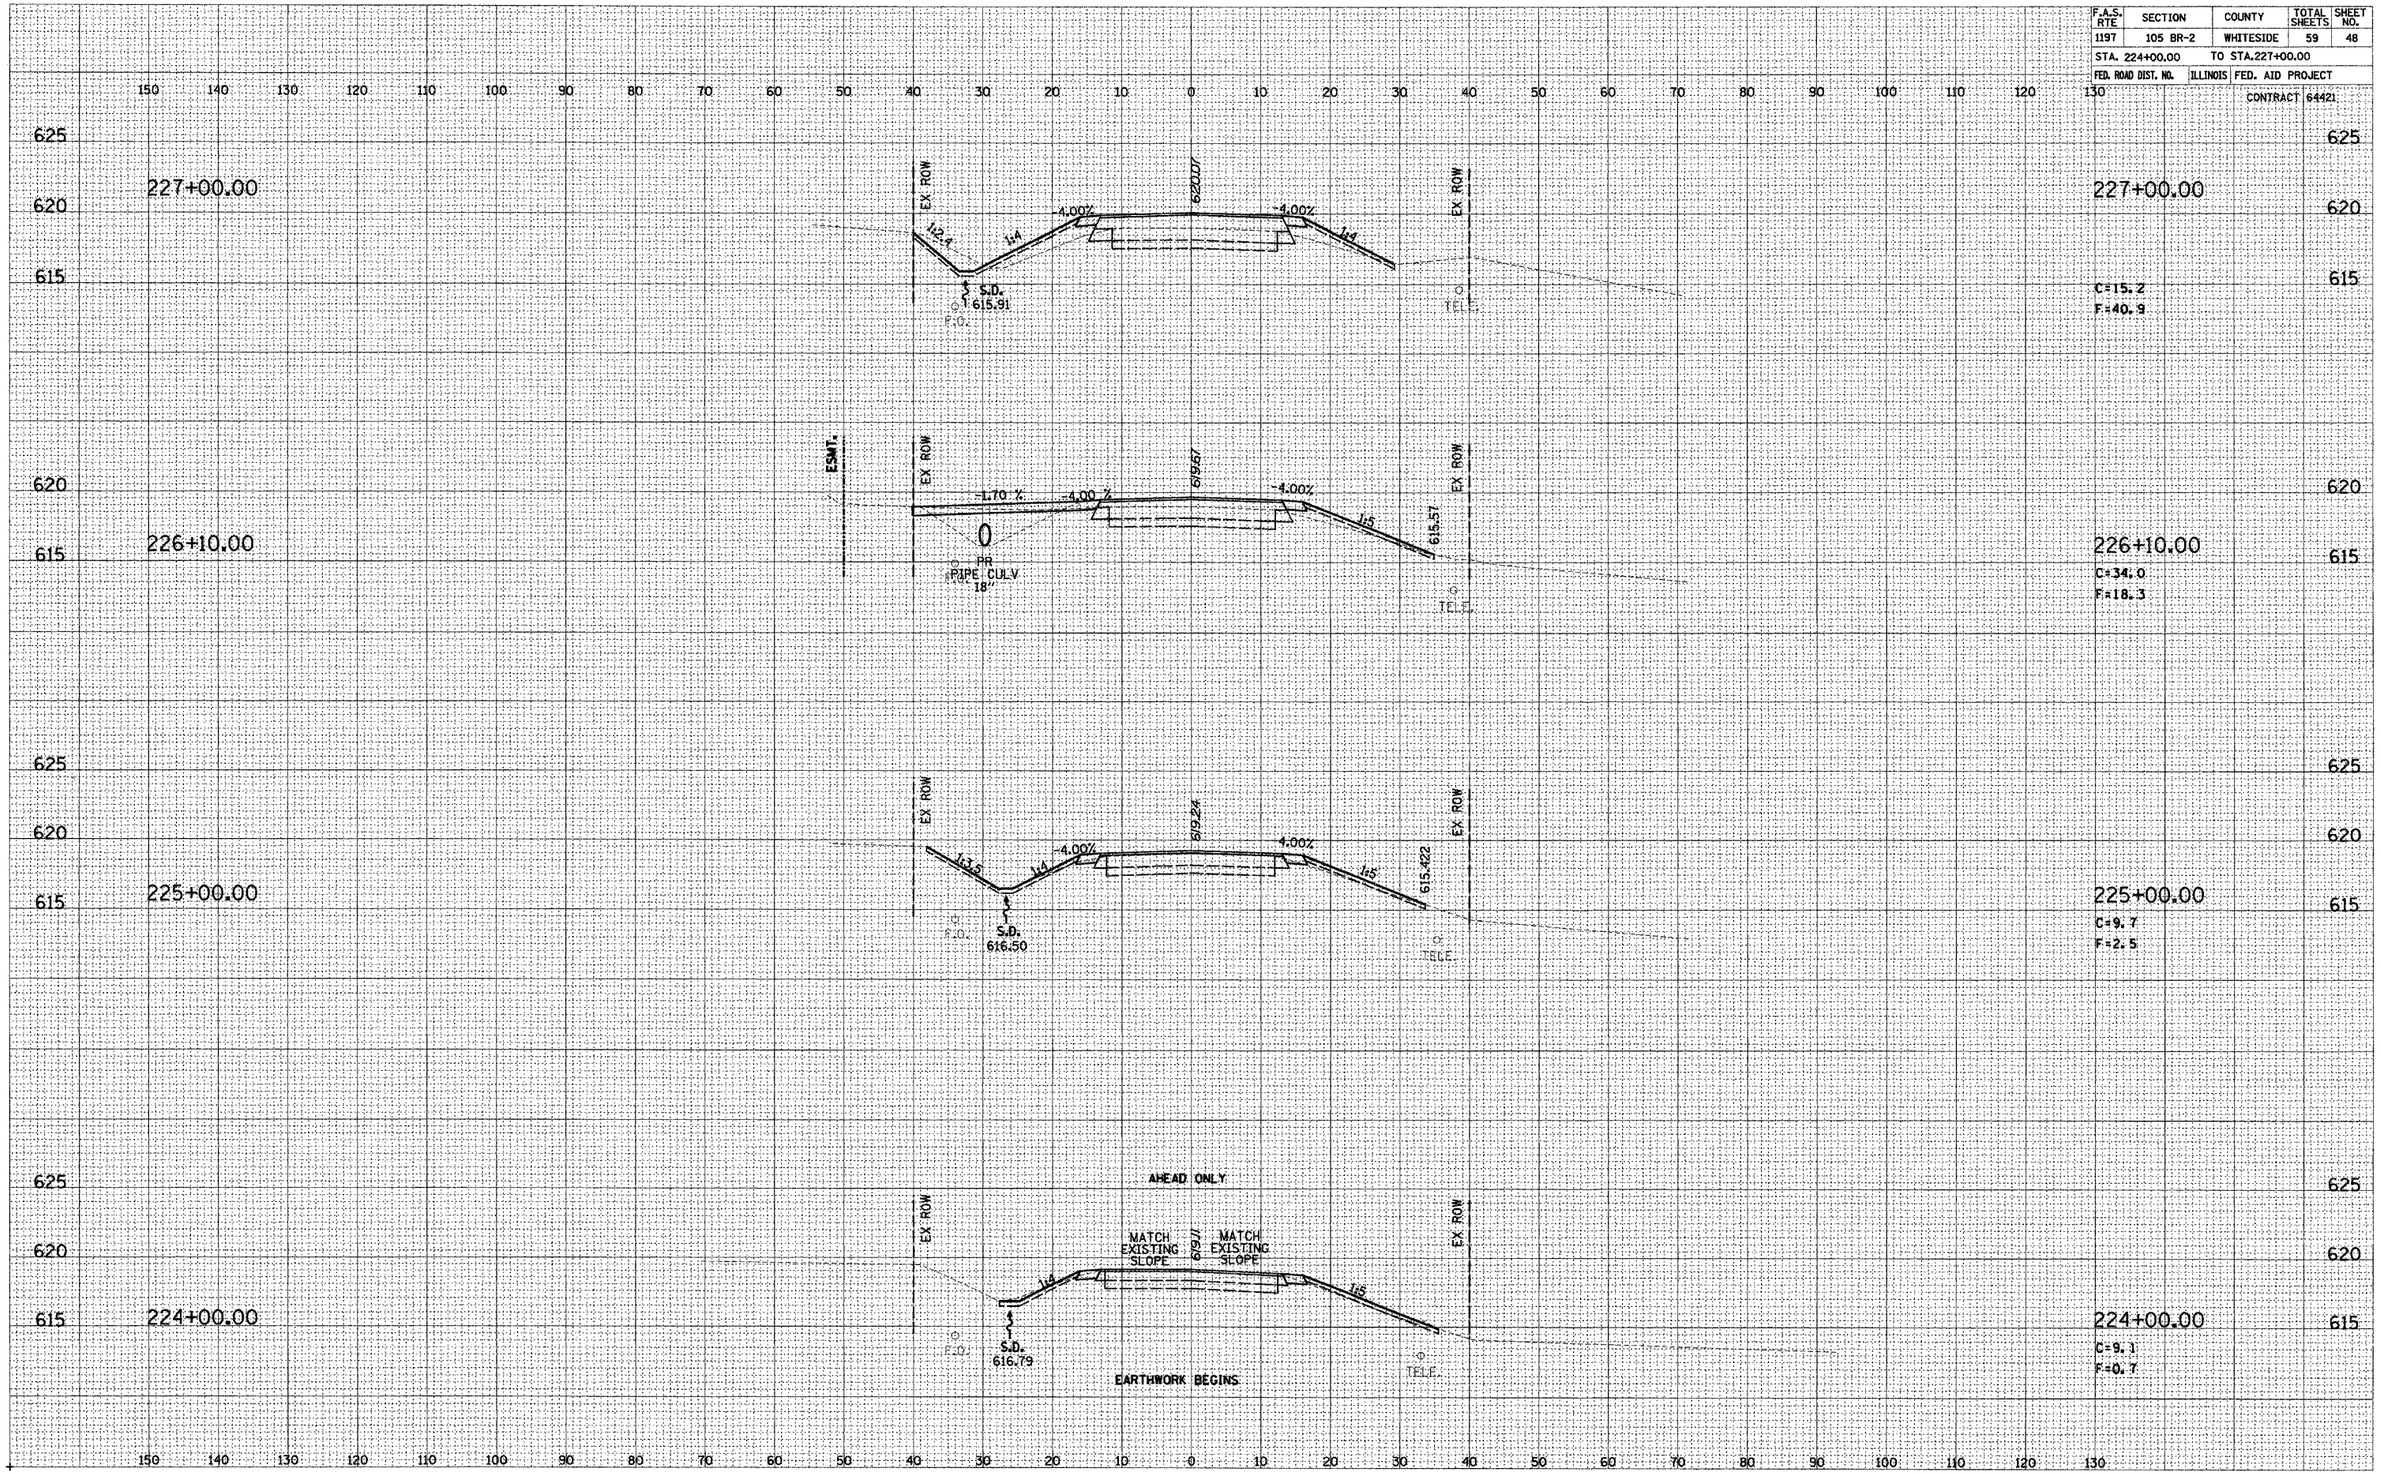

PLOT DATE: 11/5/2004 10:57:11 AM D05499AXMI.DGN

MOLINE ROAD STA 224+00.00 TO STA 227+00.00