* FAI 39 / FAP 301 (I-39 / US 20)
** (201-2, 201-3) RS & (4,4-4,5) RS-1

CONTRACT NO. 64596

| F.A. RTE. | SECTION | COUNTY | TOTAL SHEETS | SHEET NO. |
|---|---|---|---|---|
| * | ** | WINNEBAGO | 317 | 127 |

STA. 2632+00.00 TO STA. 2633+00.00

FED. ROAD DIST. NO. | ILLINOIS | FED. AID PROJECT

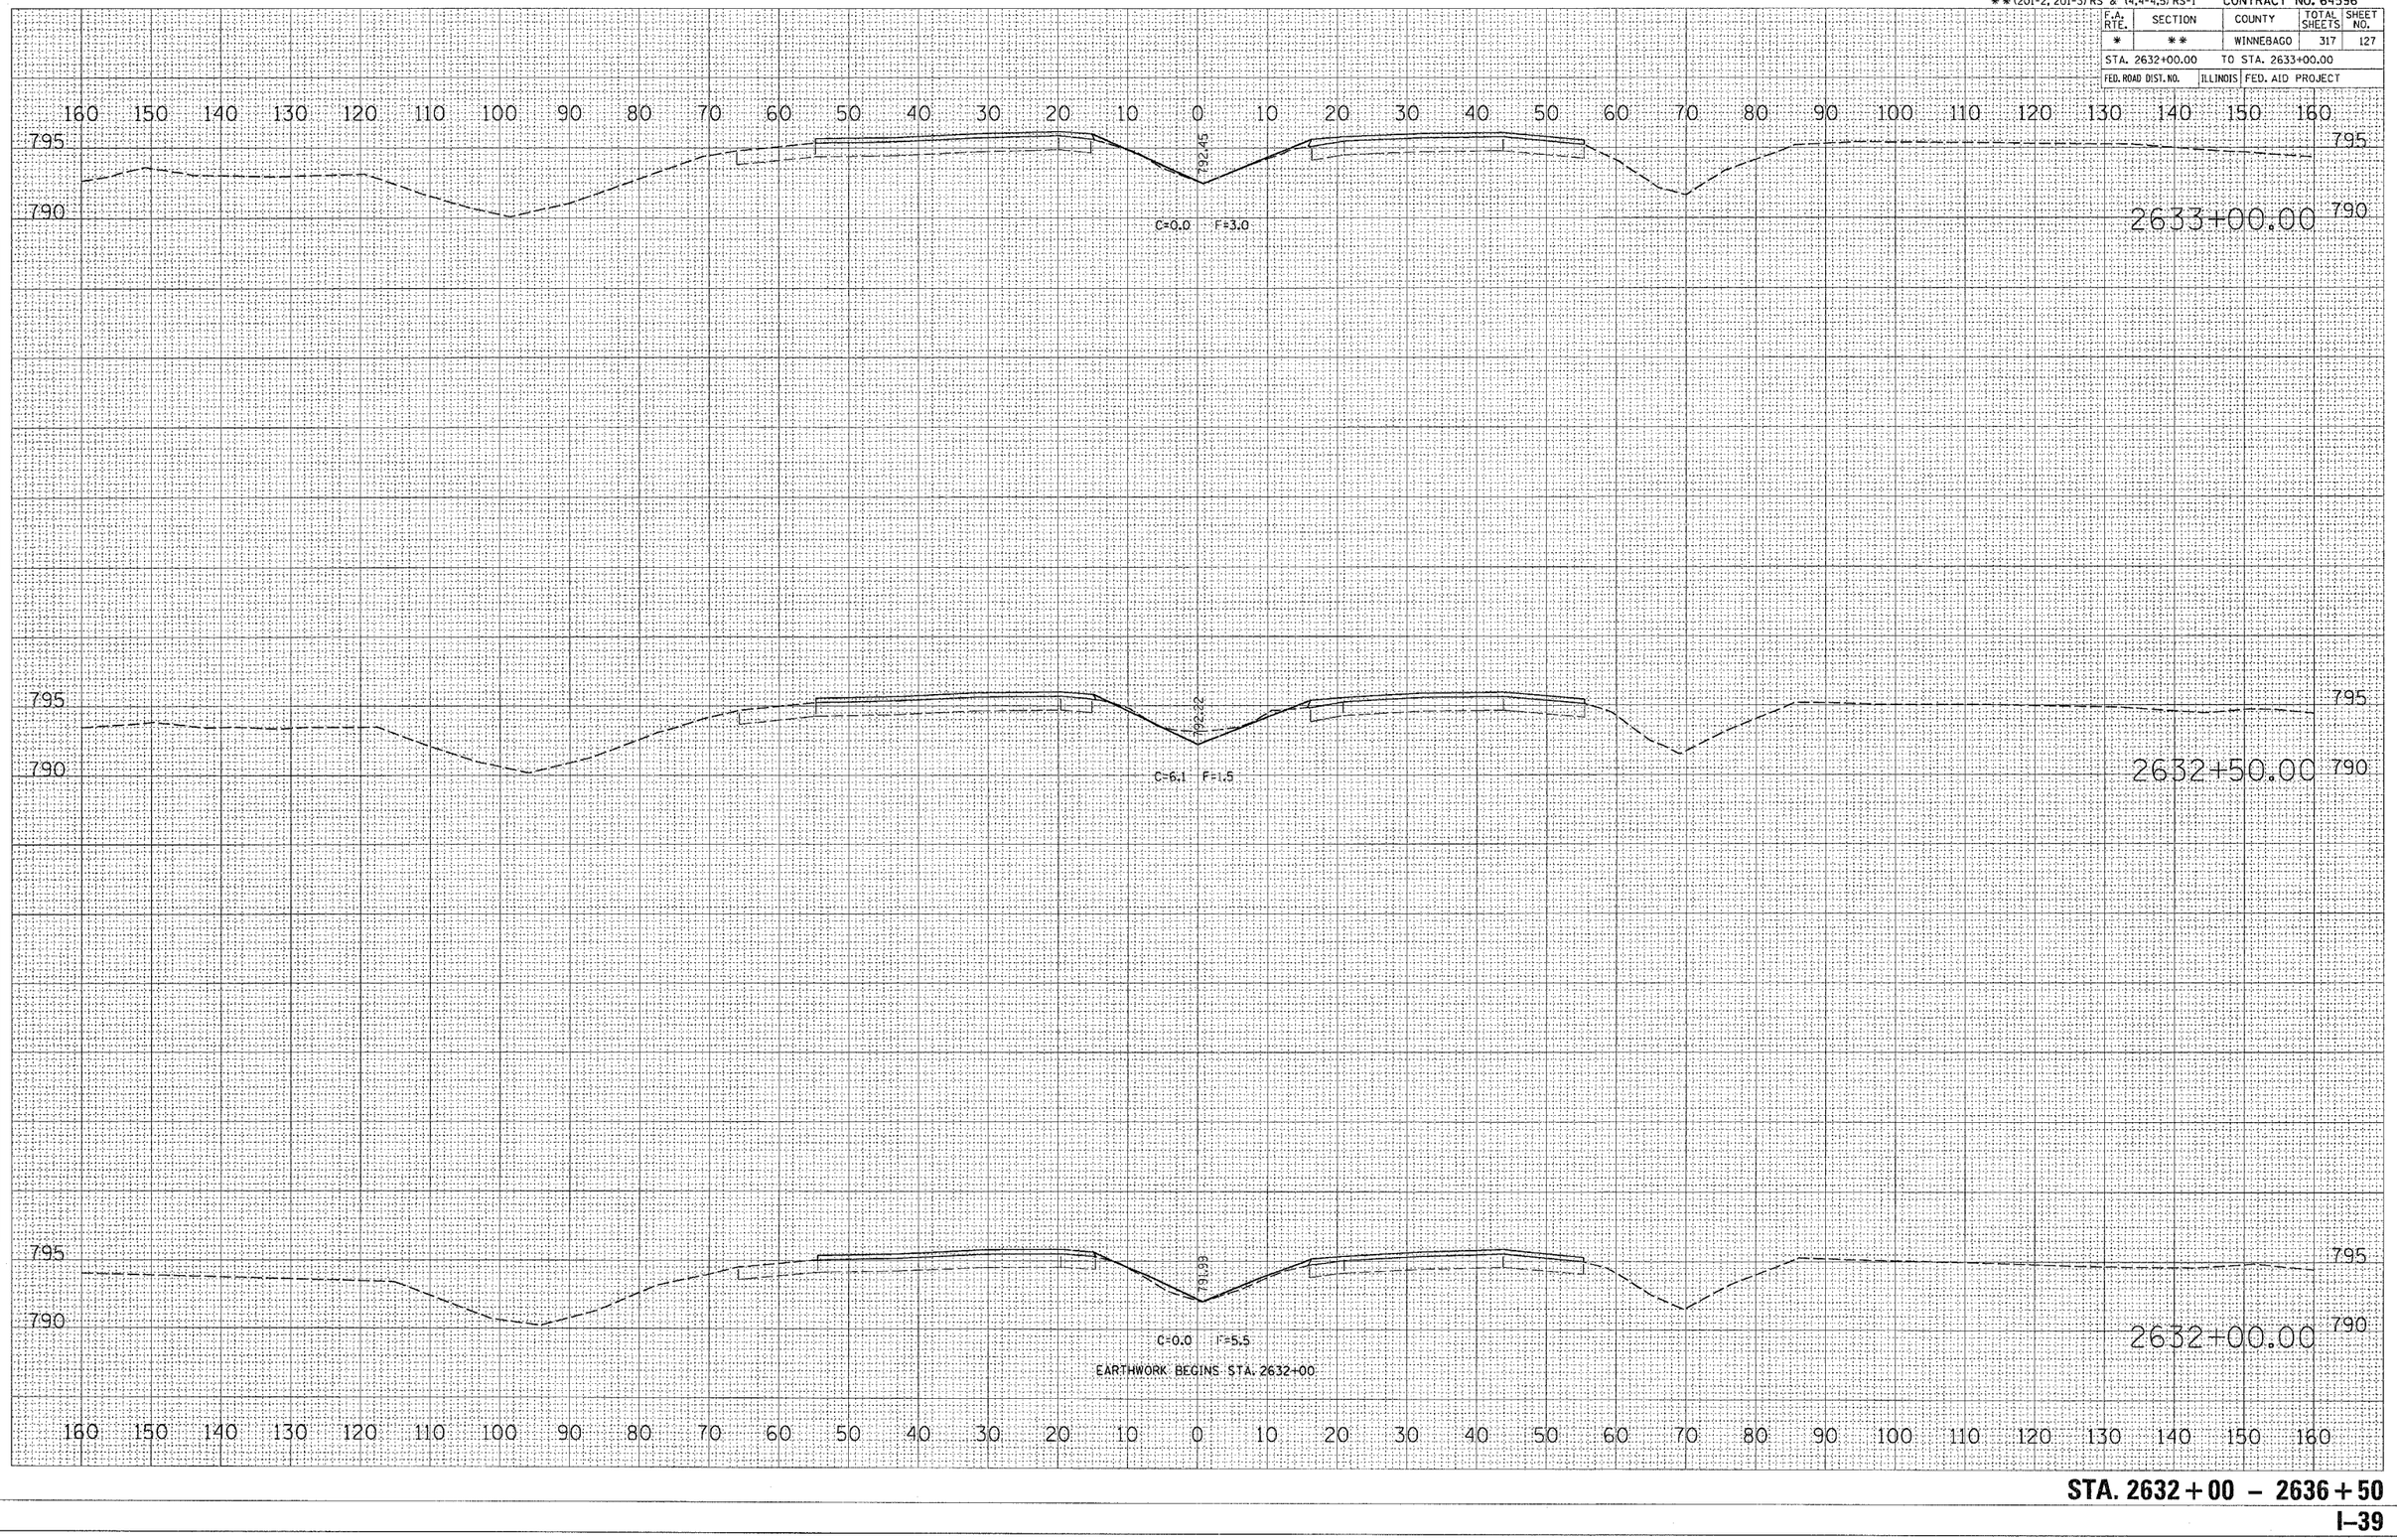


FINAL SURVEY | NOTE BOOK | NO. | SURVEYED | PLOTTED | TEMPLATE | AREAS | AREAS CHECKED | BY | DATE

ORIGINAL SURVEY | NOTE BOOK | NO. | SURVEYED | PLOTTED | TEMPLATE | AREAS | AREAS CHECKED | BY | DATE

PLOT DATE = Thu Dec 23 12:15:33 2004
FILE NAME = C:\projects\p212500\d12500xml.dgn
PLOT SCALE = 10.0000 ' / IN.
REFERENCE = $REF$

**STA. 2632+00 – 2636+50**