* FAI 39 / FAP 301 (I-39 / US 20)
* * (201-2, 201-3) RS & (4,4-4,5) RS-1

CONTRACT NO. 64596

F.A. RTE.	SECTION	COUNTY	TOTAL SHEETS	SHEET NO.
*	* *	WINNEBAGO	317	138
STA.		TO STA.		
FED. ROAD DIST. NO.	ILLINOIS	FED. AID PROJECT		

FINAL SURVEY NOTE BOOK
SURVEYED
PLOTTED
TEMPLATE
AREAS
AREAS CHECKED
NO.
BY
DATE

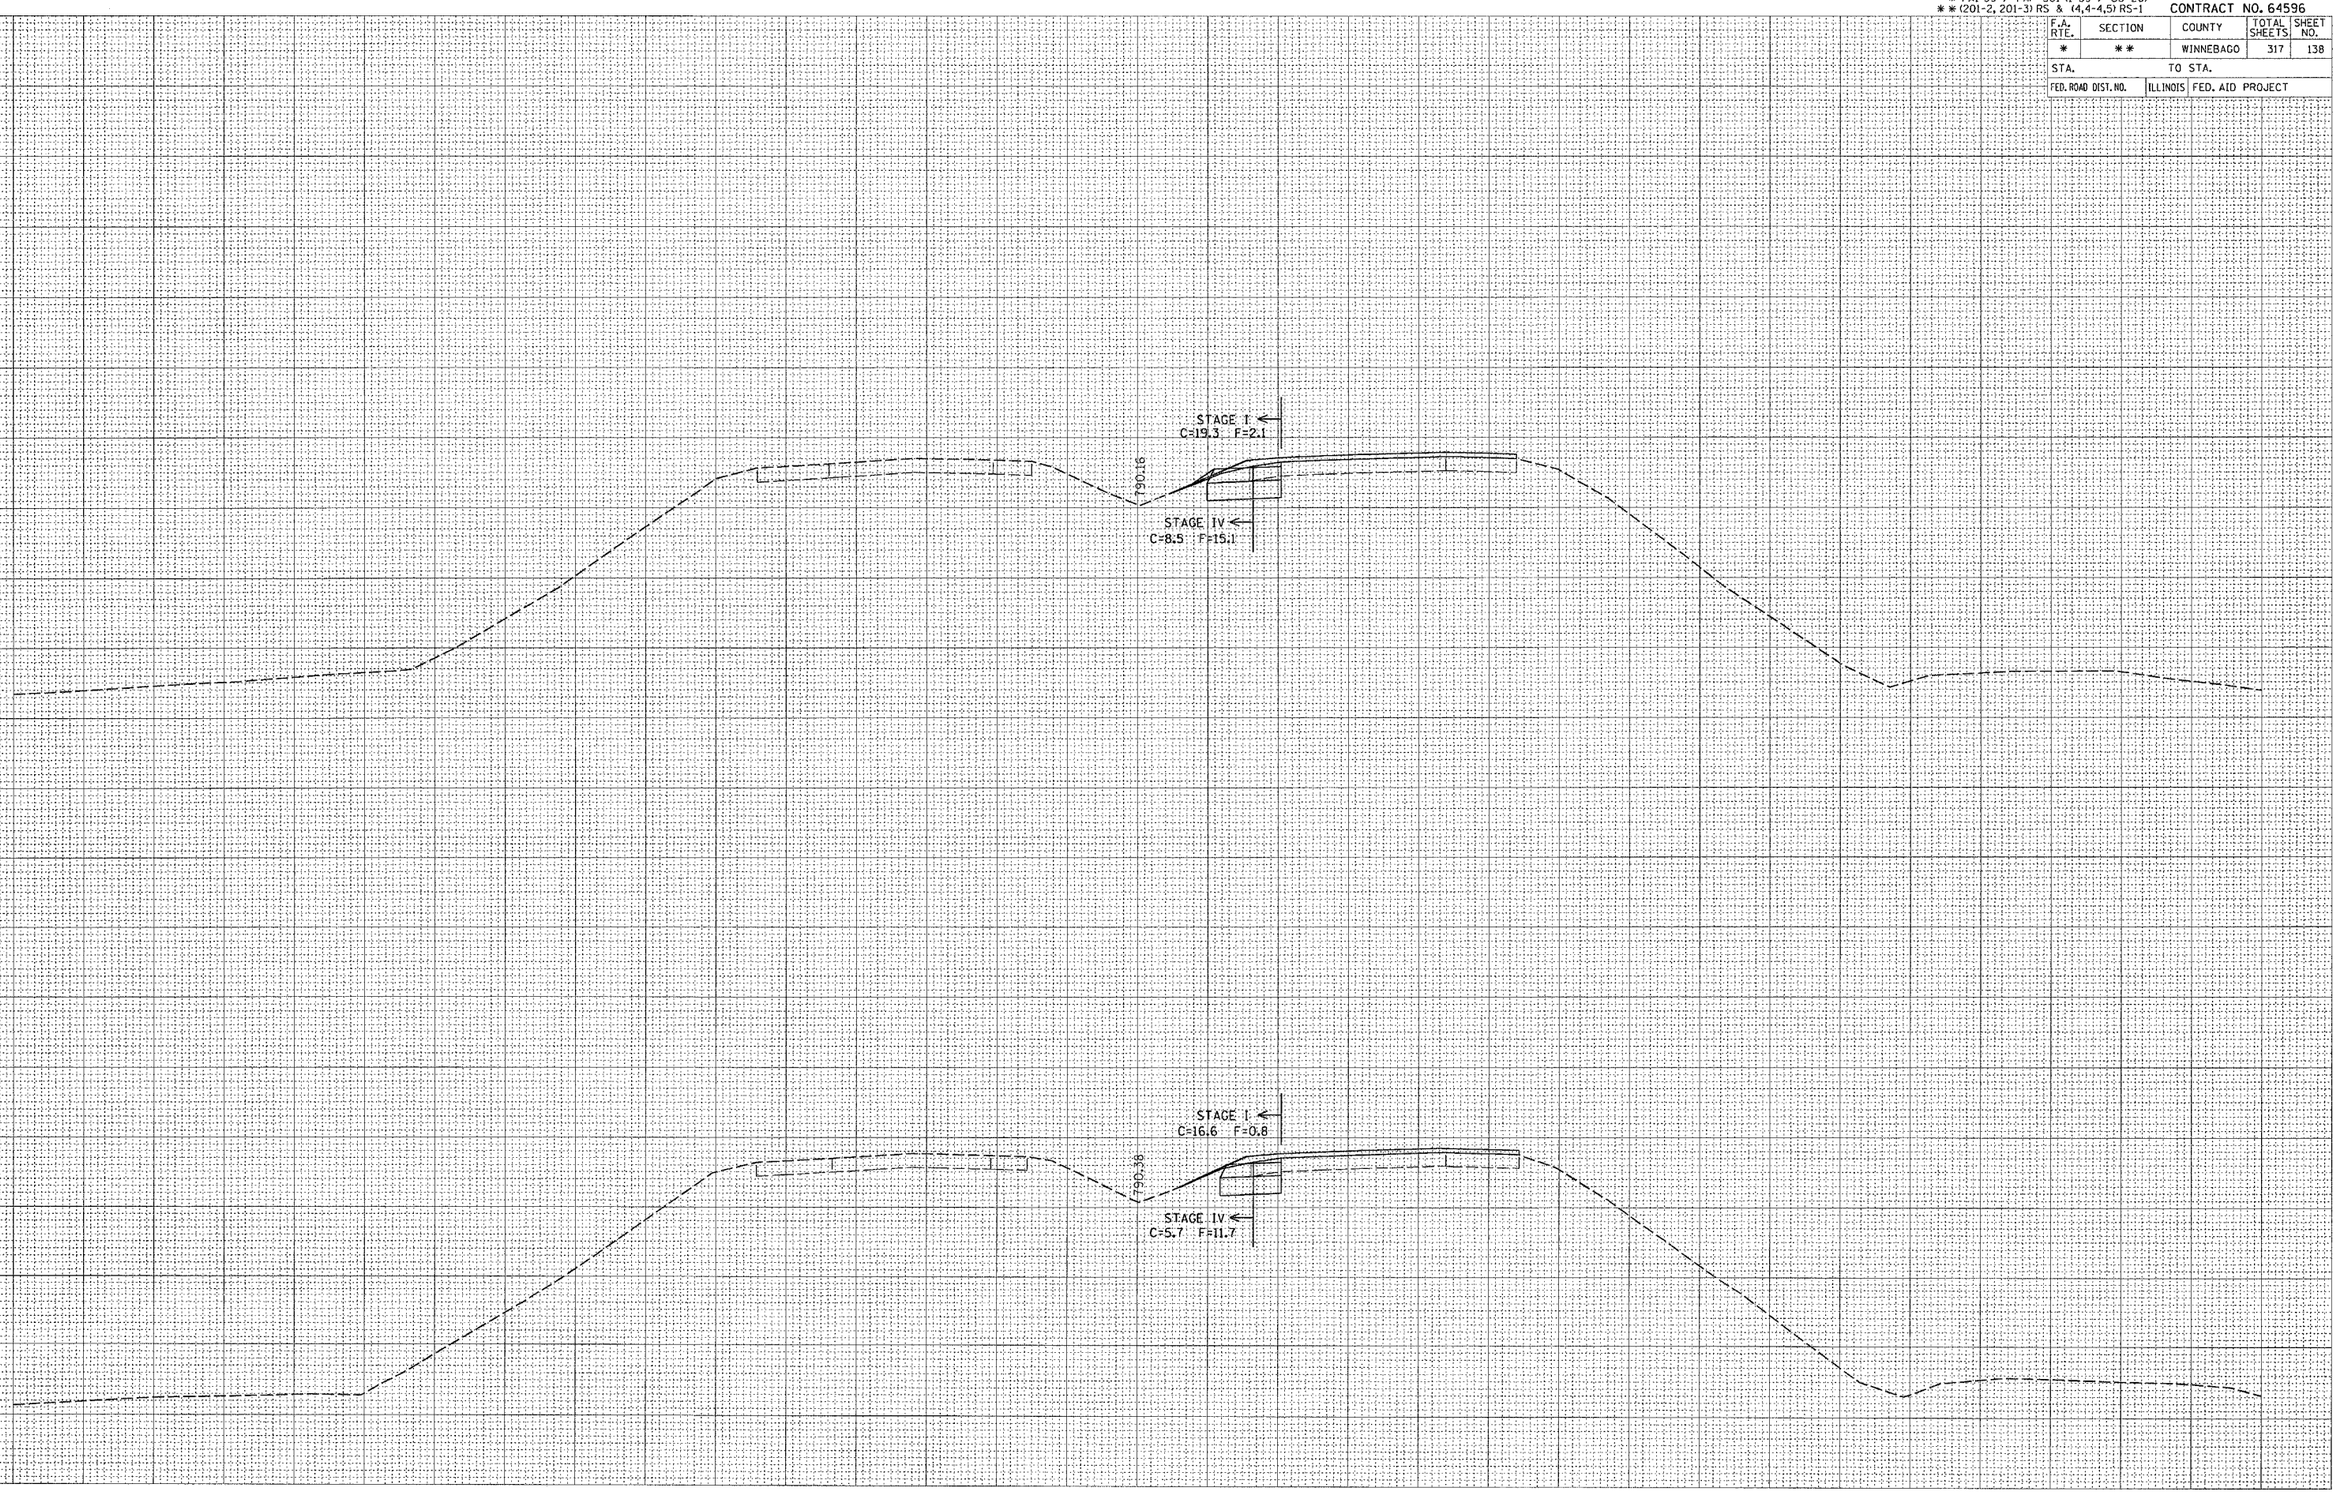

ORIGINAL SURVEY NOTE BOOK
SURVEYED
PLOTTED
TEMPLATE
AREAS
AREAS CHECKED
NO.
BY
DATE

PLOT DATE = Thu Dec 23 12:15:38 2004
FILE NAME = D:\projects\p21258\d1258xsl.dgn
DGN SCALE = 1.000 / IN.
PLOT SCALE = #REF#
REFERENCE = #REF#

STA. 2652+50 – 2676+00

I–39