* FAI 39 / FAP 301 (I-39 / US 20)
** (201-2, 201-3) RS & (4,4-4,5) RS-1

CONTRACT NO. 64596

F.A. RTE.	SECTION	COUNTY	TOTAL SHEETS	SHEET NO.
*	**	WINNEBAGO	317	152
STA.		TO STA.		
FED. ROAD DIST. NO.	ILLINOIS	FED. AID PROJECT		

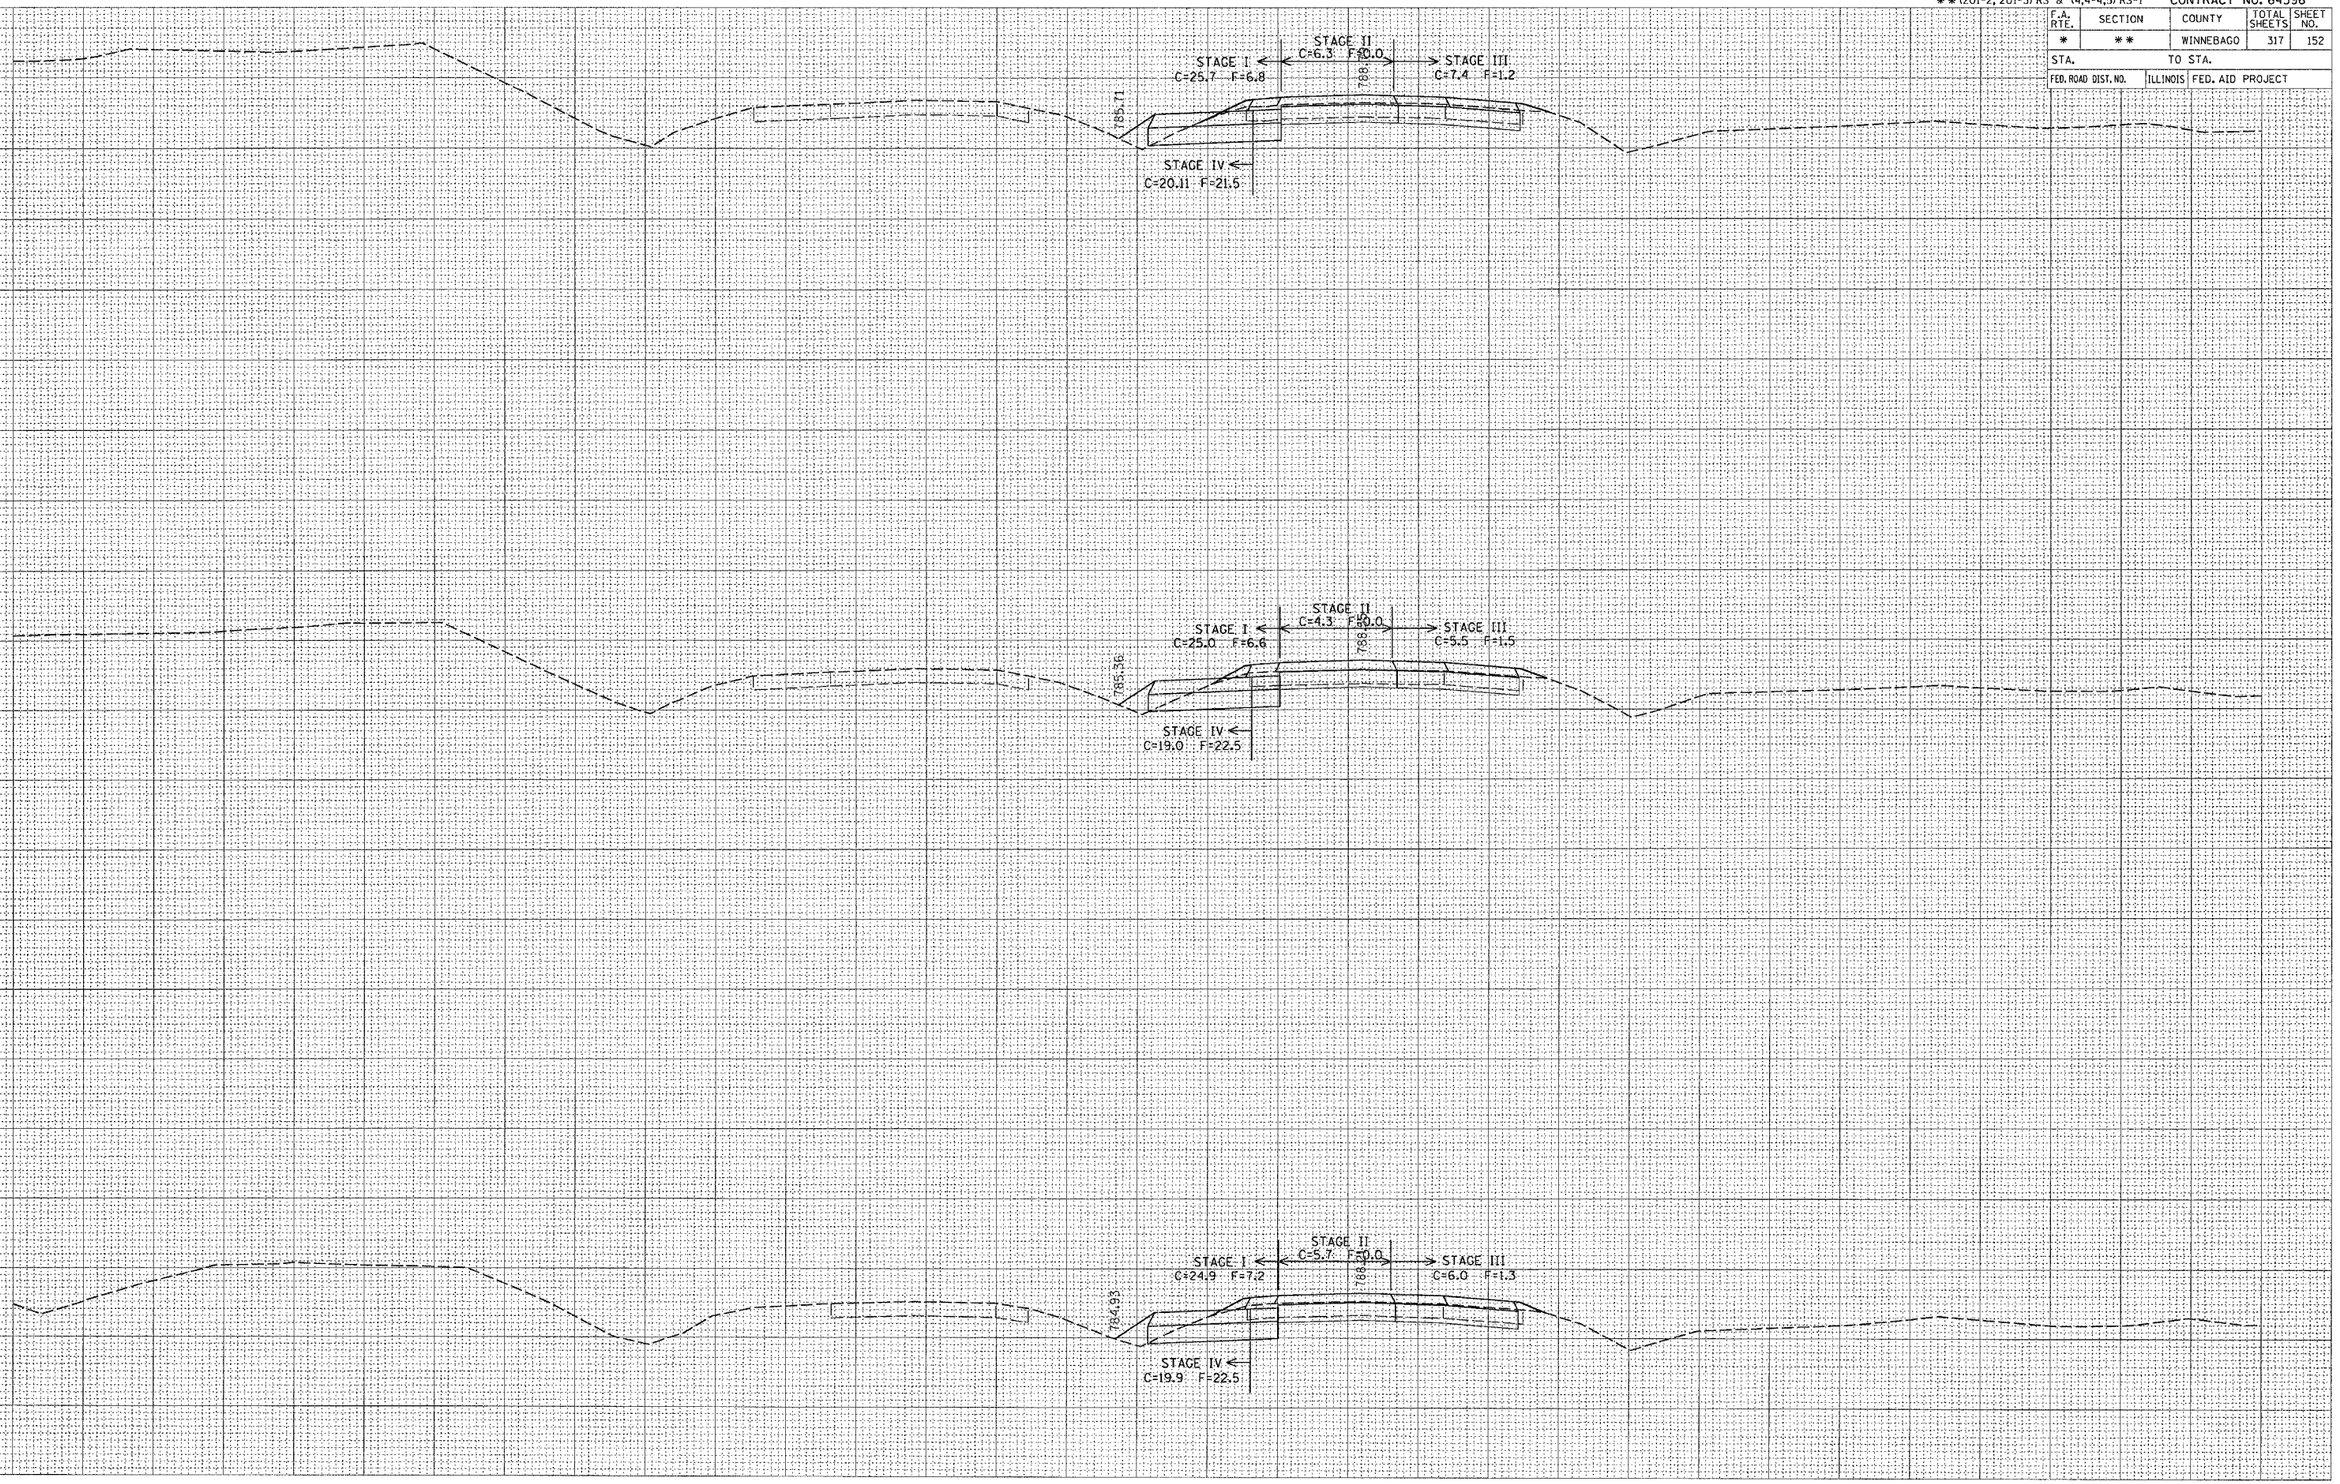

FINAL SURVEY	SURVEYED	BY	DATE
NOTE BOOK	PLOTTED		
NO.	TEMPLATE AREAS		
	AREAS CHECKED		

ORIGINAL SURVEY	SURVEYED	BY	DATE
NOTE BOOK	PLOTTED		
NO.	TEMPLATE AREAS		
	AREAS CHECKED		

PLOT DATE = Thu Dec 23 12:15:44 2004
FILE NAME = D:\projects\p212500\d12500-h1.dgn
PLOT SCALE = 1.0000 ' / IN.
REFERENCE = #REF8

STA. 2652+50 – 2676+00

I–39