* FAI 39 / FAP 301 (I-39 / US 20)
** (201-2, 201-3) RS & (4,4-1,5) RS-1 CONTRACT NO. 64596

F.A. RTE.	SECTION	COUNTY	TOTAL SHEETS	SHEET NO.
*	**		317	168
STA. 57+00.00		TO STA. 58+00.00		
FED. ROAD DIST. NO.	ILLINOIS	FED. AID PROJECT		

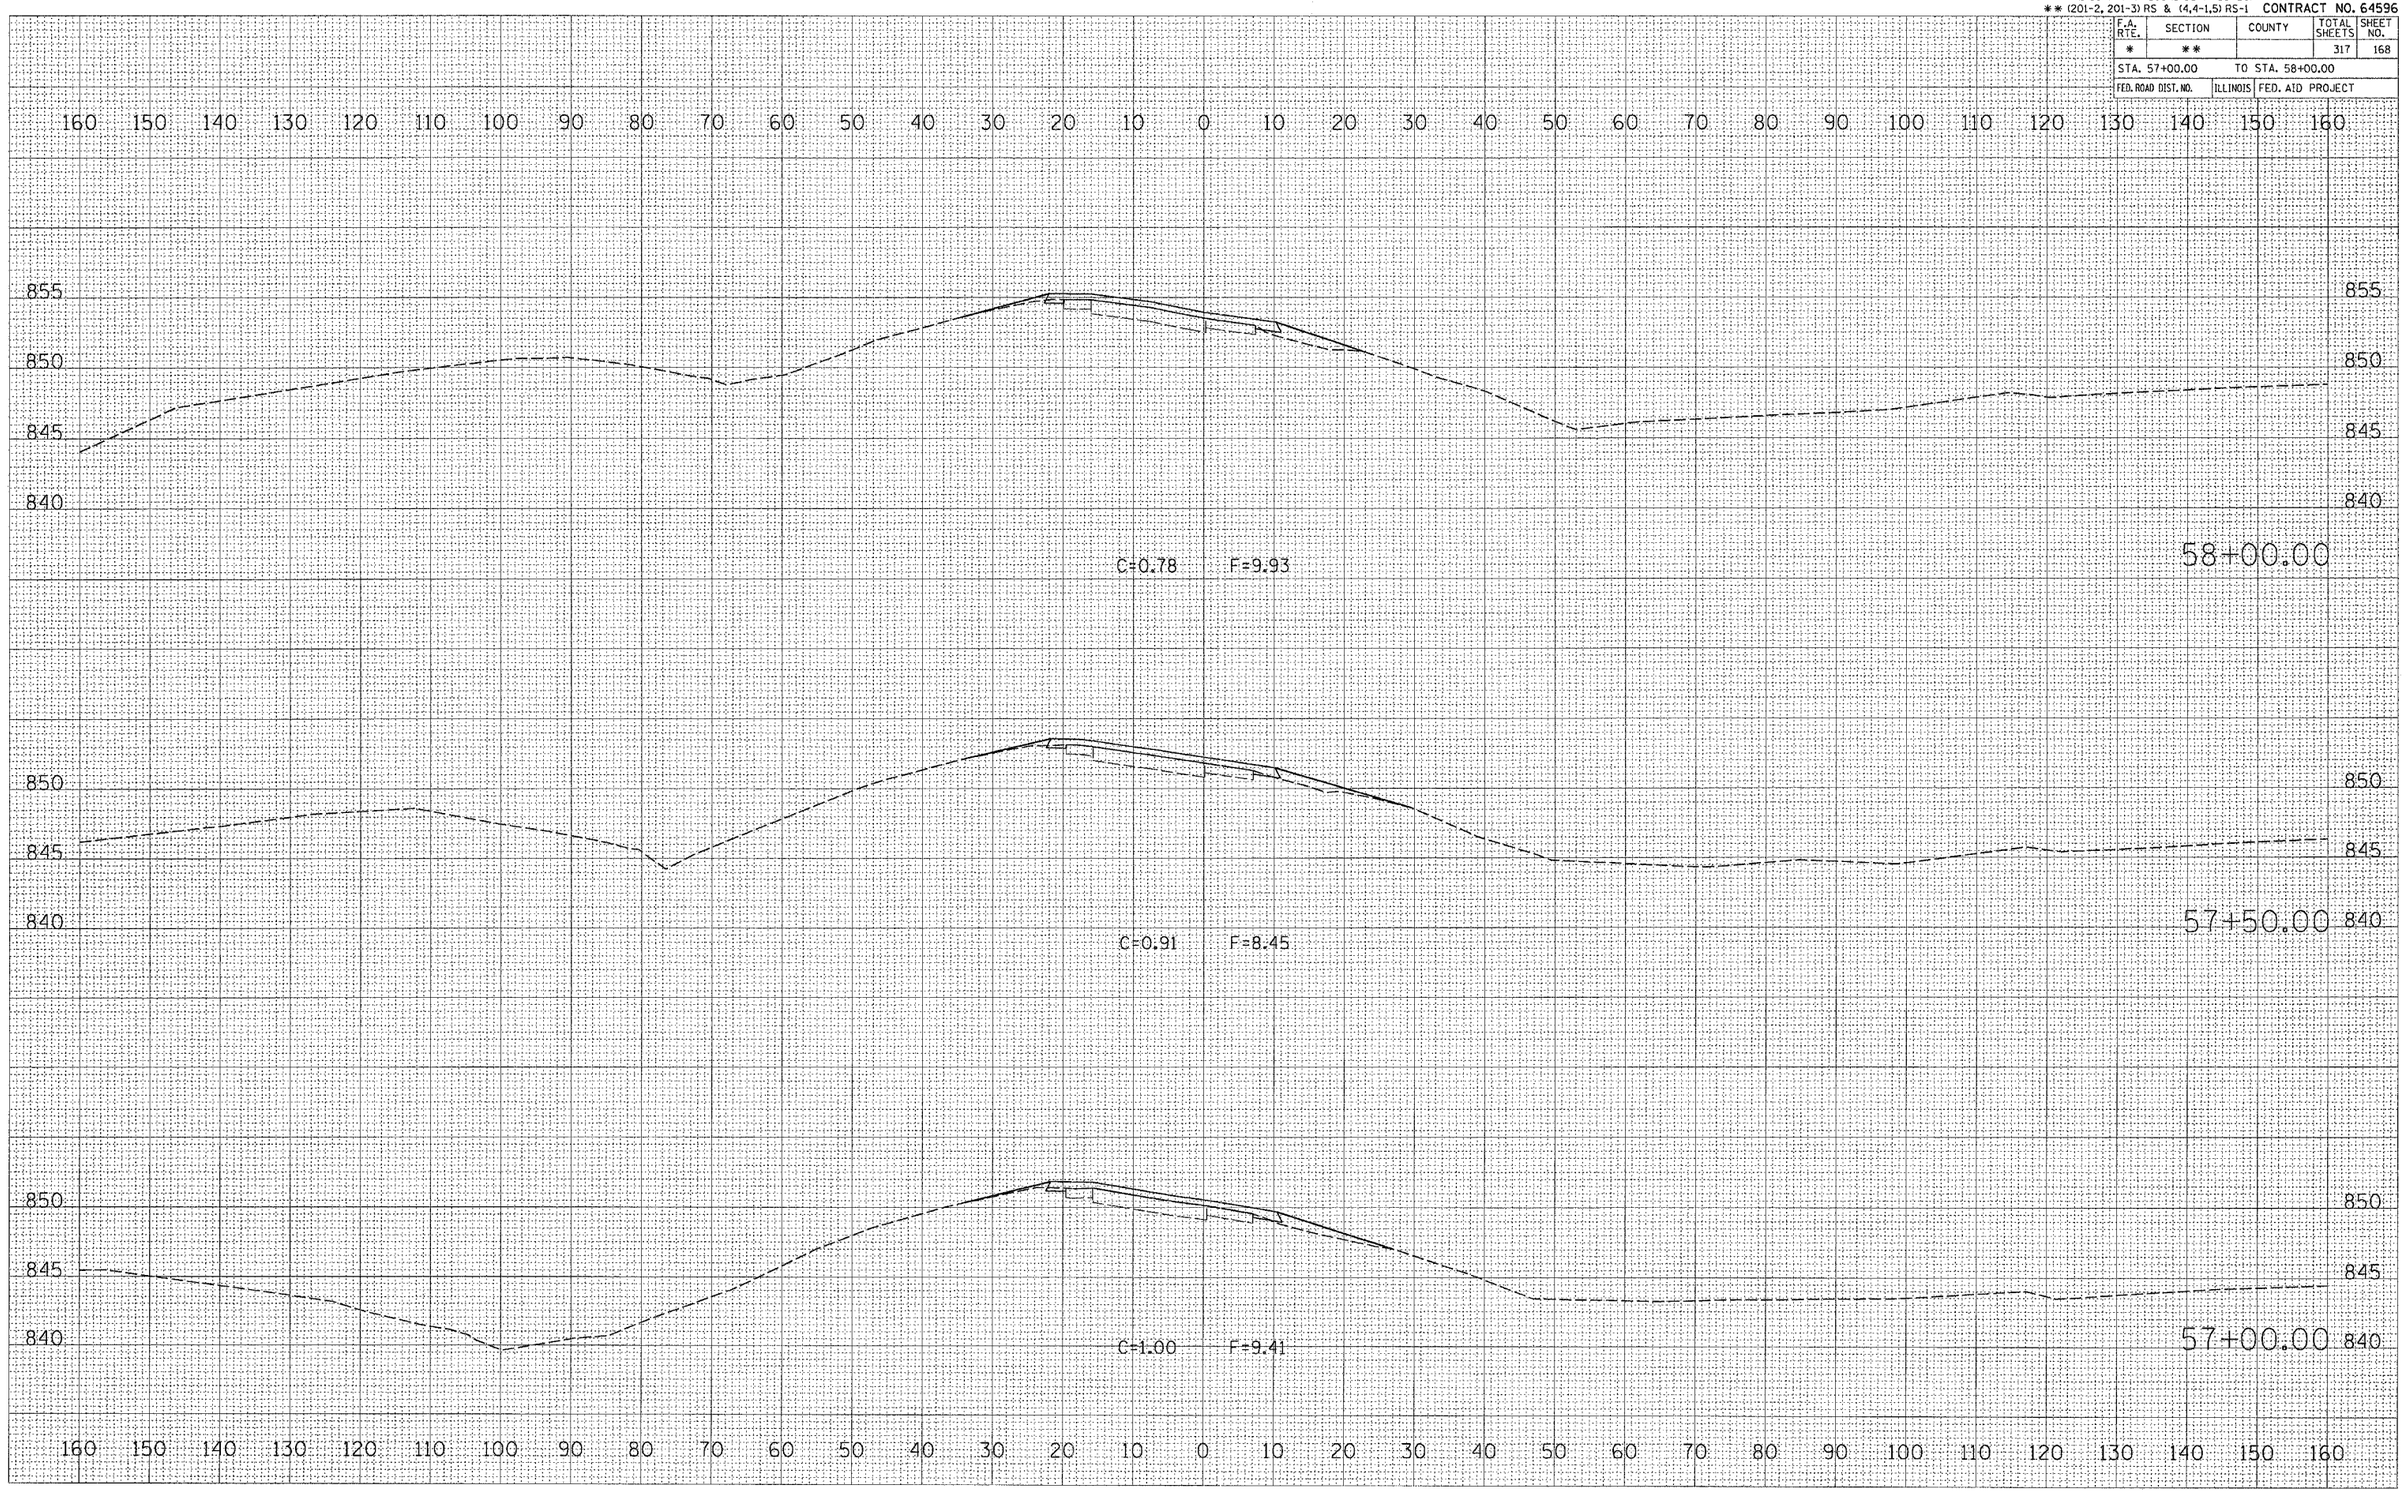

FINAL SURVEY	
	SURVEYED
	PLOTTED
NOTE BOOK	FIELD CHK.
	AREAS
NO.	AREAS CHECKED

ORIGINAL SURVEY	
	SURVEYED
	PLOTTED
NOTE BOOK	FIELD CHK.
	AREAS
NO.	AREAS CHECKED

	BY	DATE

PLOT DATE = Thu Dec 23 13:08:09 2004
FILE NAME = P:\varshado-ad.dgn
PLOT SCALE = 10.0000 ' / IN.
REFERENCE = $$REF$$

RAMP AD