* FAI 39 / FAP 301 (I-39 / US 20)
** (201-2, 201-3) RS & (4,4-1,5) RS-1 CONTRACT NO. 64596

F.A. RTE.	SECTION	COUNTY	TOTAL SHEETS	SHEET NO.
*	**		317	190
STA. 84+50.00		TO STA. 85+50.00		
FED. ROAD DIST. NO.	ILLINOIS	FED. AID PROJECT		

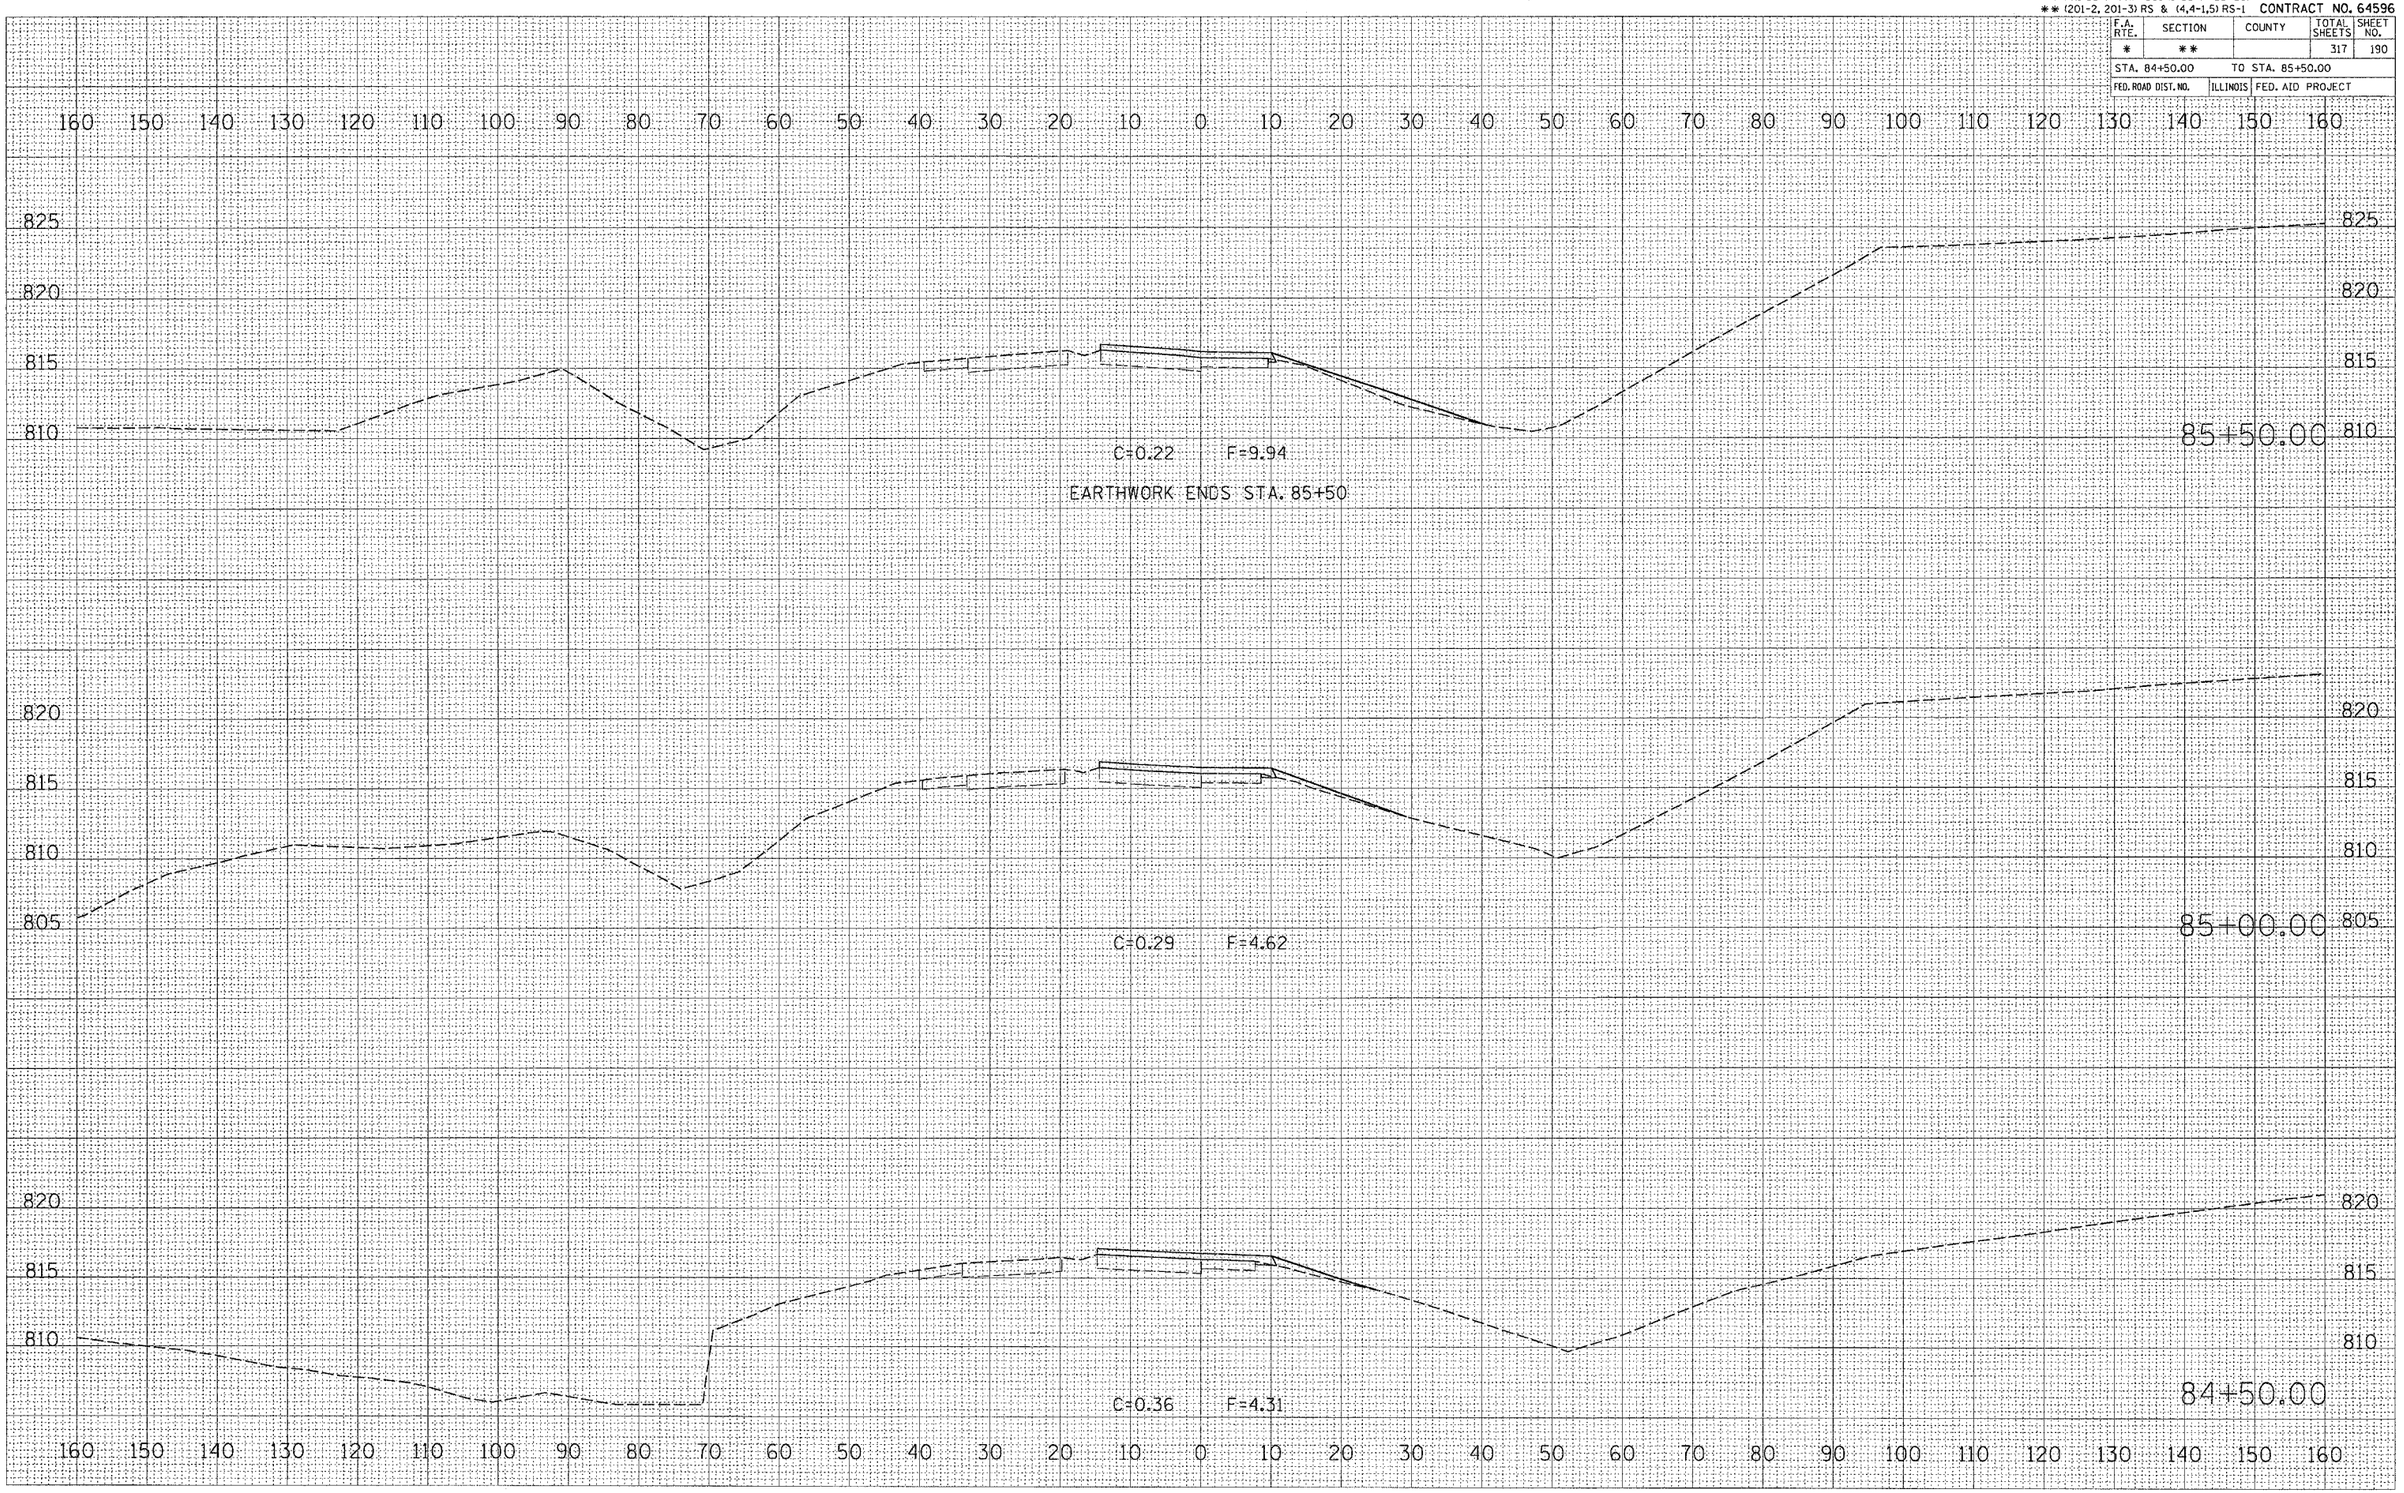

FINAL SURVEY	BY	DATE
NOTE BOOK	SURVEYED	
NO.	PLOTTED	
	TRANSFER	
	AREAS	
	AREAS CHECKED	

ORIGINAL SURVEY	BY	DATE
NOTE BOOK	SURVEYED	
NO.	PLOTTED	
	TRANSFER	
	AREAS	
	AREAS CHECKED	

PLOT DATE = Thu Dec 23 13:08:18 2004
FILE NAME = P:\ear-thwk-ad.dgn
PLOT SCALE = 10.0000 ' / IN.
REFERENCE = $MSFS

RAMP AD