* FAI 39 / FAP 301 (I-39 / US 20)
** (201-2, 201-3) RS & (4,4-1,5) RS-1

CONTRACT NO. 64596

F.A. RTE.	SECTION	COUNTY	TOTAL SHEETS	SHEET NO.
*	**	WINNEBAGO	317	238

STA. 64+00.00 TO STA. 64+50.00

FED. ROAD DIST. NO. | ILLINOIS | FED. AID PROJECT

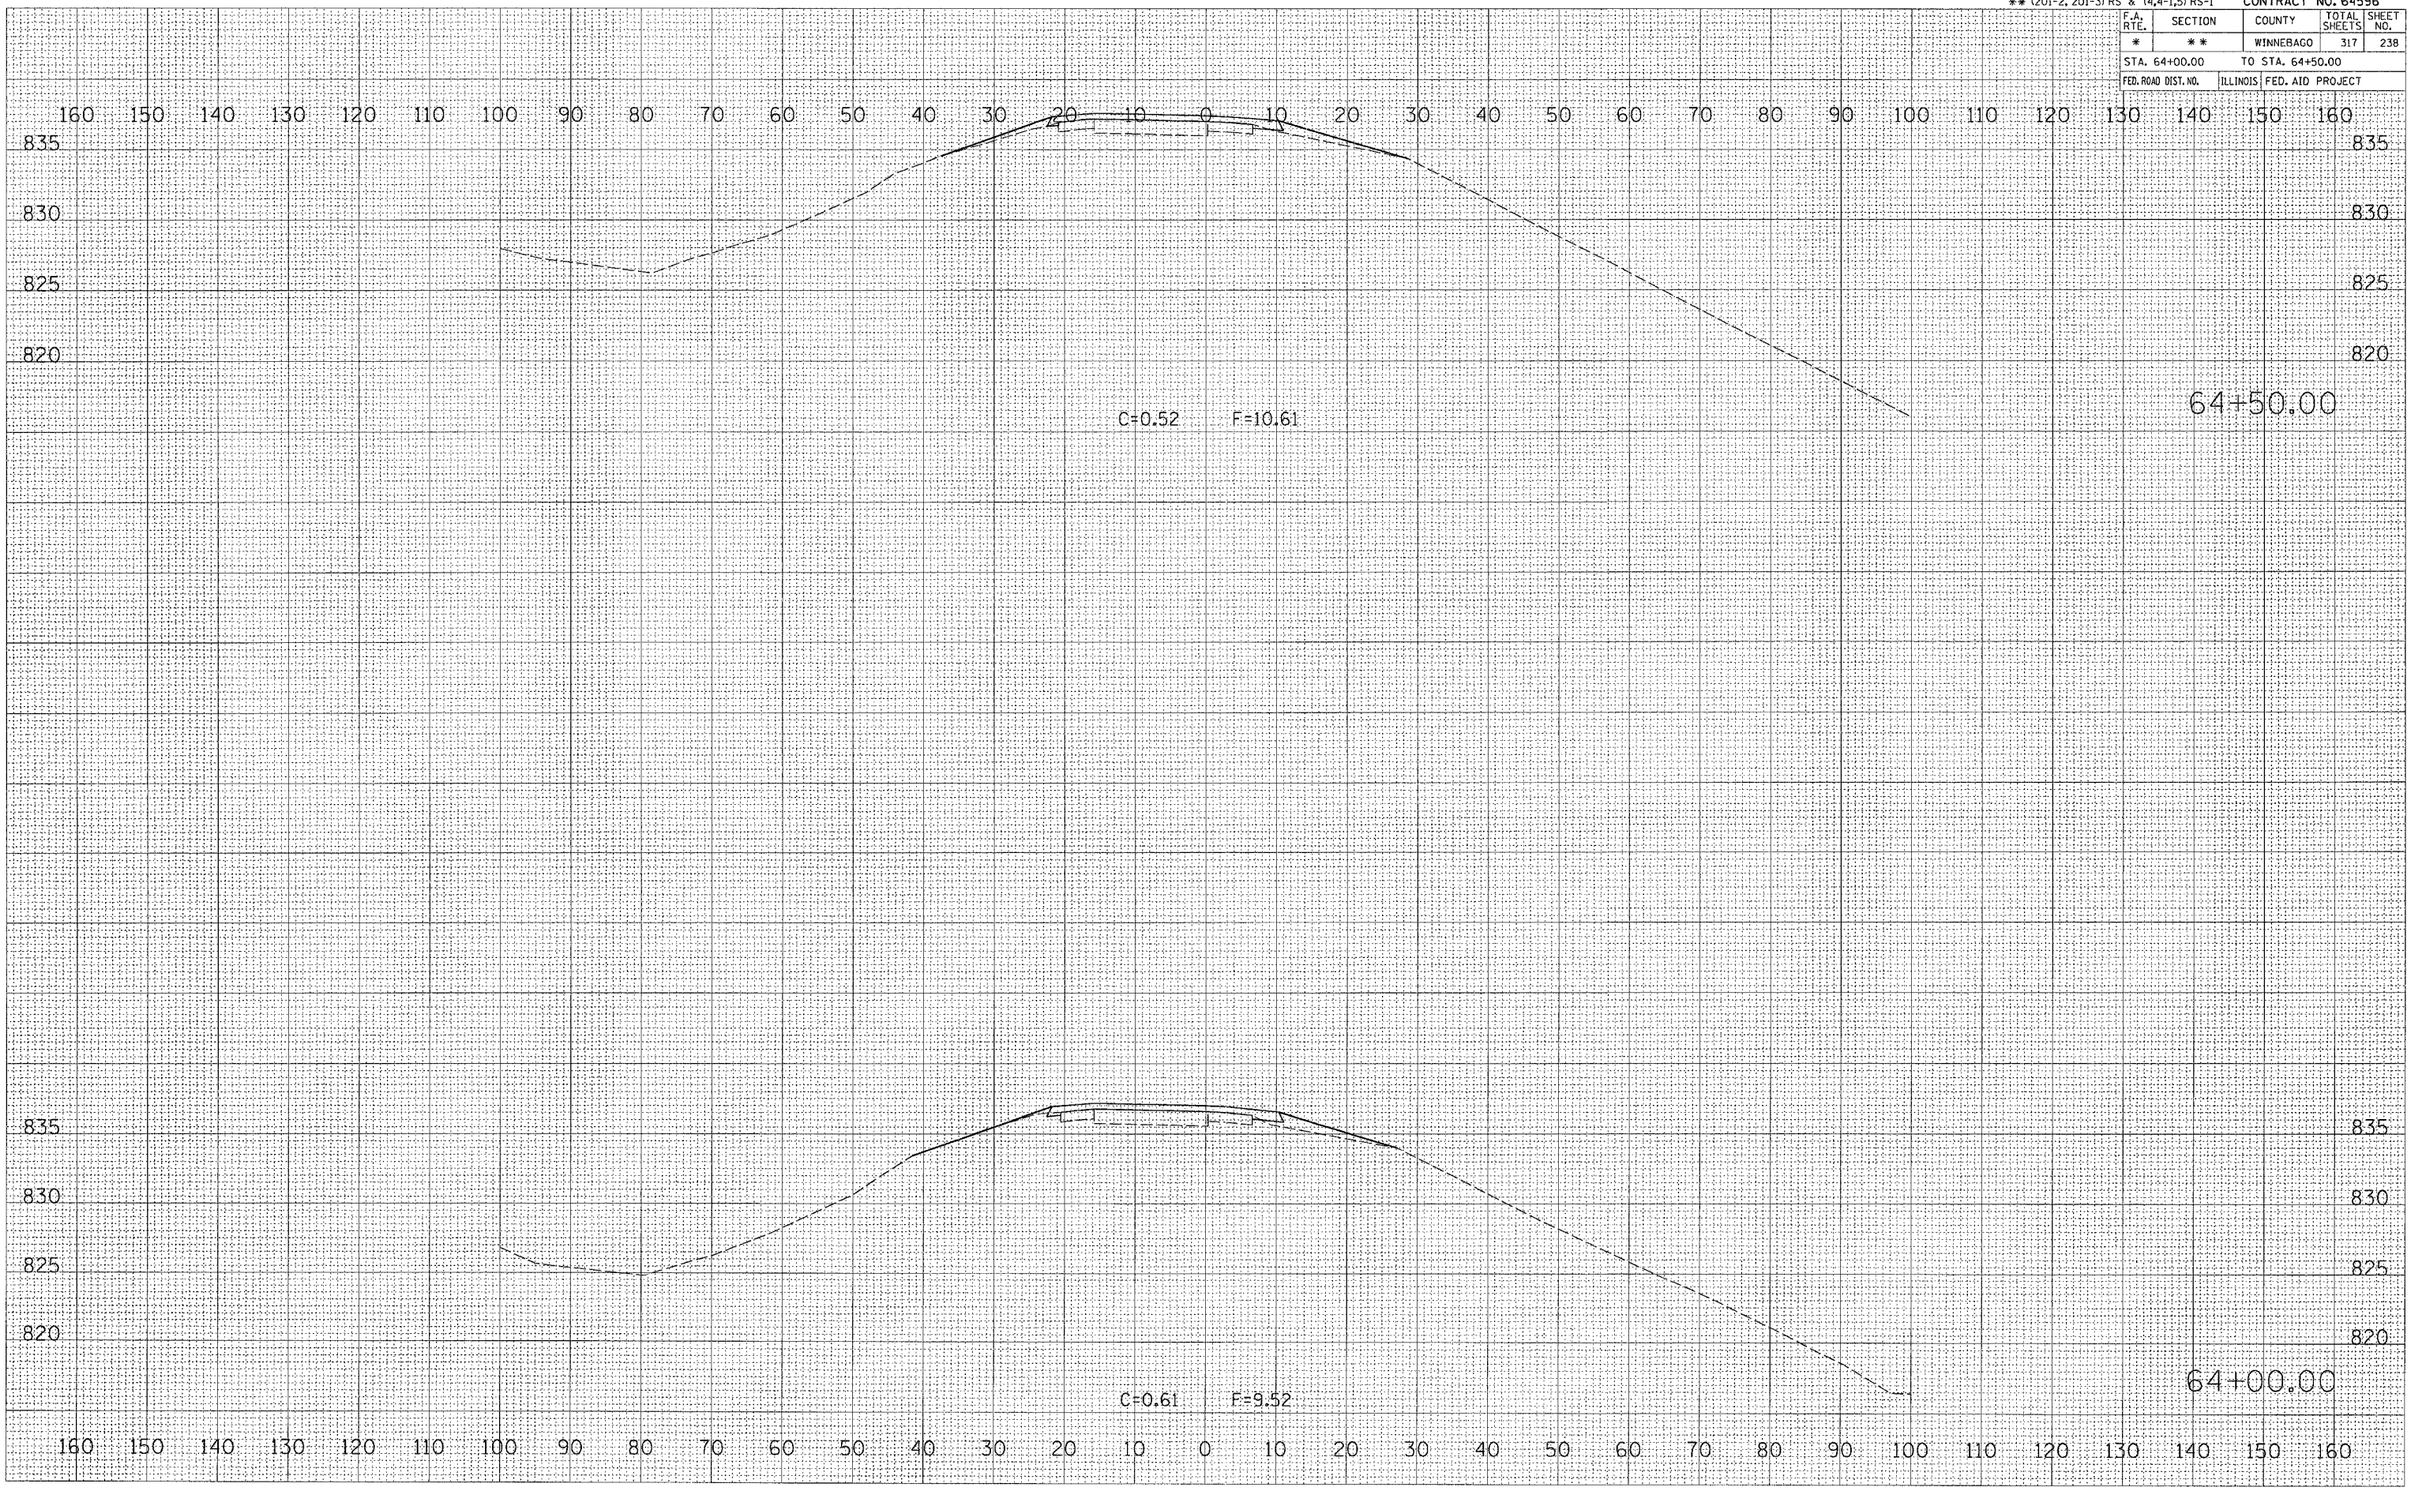

FINAL SURVEY	SURVEYED	BY	DATE
	PLOTTED		
NOTE BOOK	TEMPLATE		
NO.	AREAS		
	AREAS CHECKED		

ORIGINAL SURVEY	SURVEYED	BY	DATE
	PLOTTED		
NOTE BOOK	TEMPLATE		
NO.	AREAS		
	AREAS CHECKED		

PLOT DATE = Thu Dec 23 13:08:42 2004
FILE NAME = c:\projects\rs1.dgn
PLOT SCALE = 10.0000 ' / IN.
REFERENCE = REF

RAMP BD