* FAI 39 / FAP 301 (I-39 / US 20)
** (201-2, 201-3)RS & (4,4-1,5) RS-1

CONTRACT NO. 64596

F.A. RTE.	SECTION	COUNTY	TOTAL SHEETS	SHEET NO.
*	**	WINNEBAGO	317	288

STA. 43+00.00 TO STA. 43+00.00

FED. ROAD DIST. NO. | ILLINOIS | FED. AID PROJECT

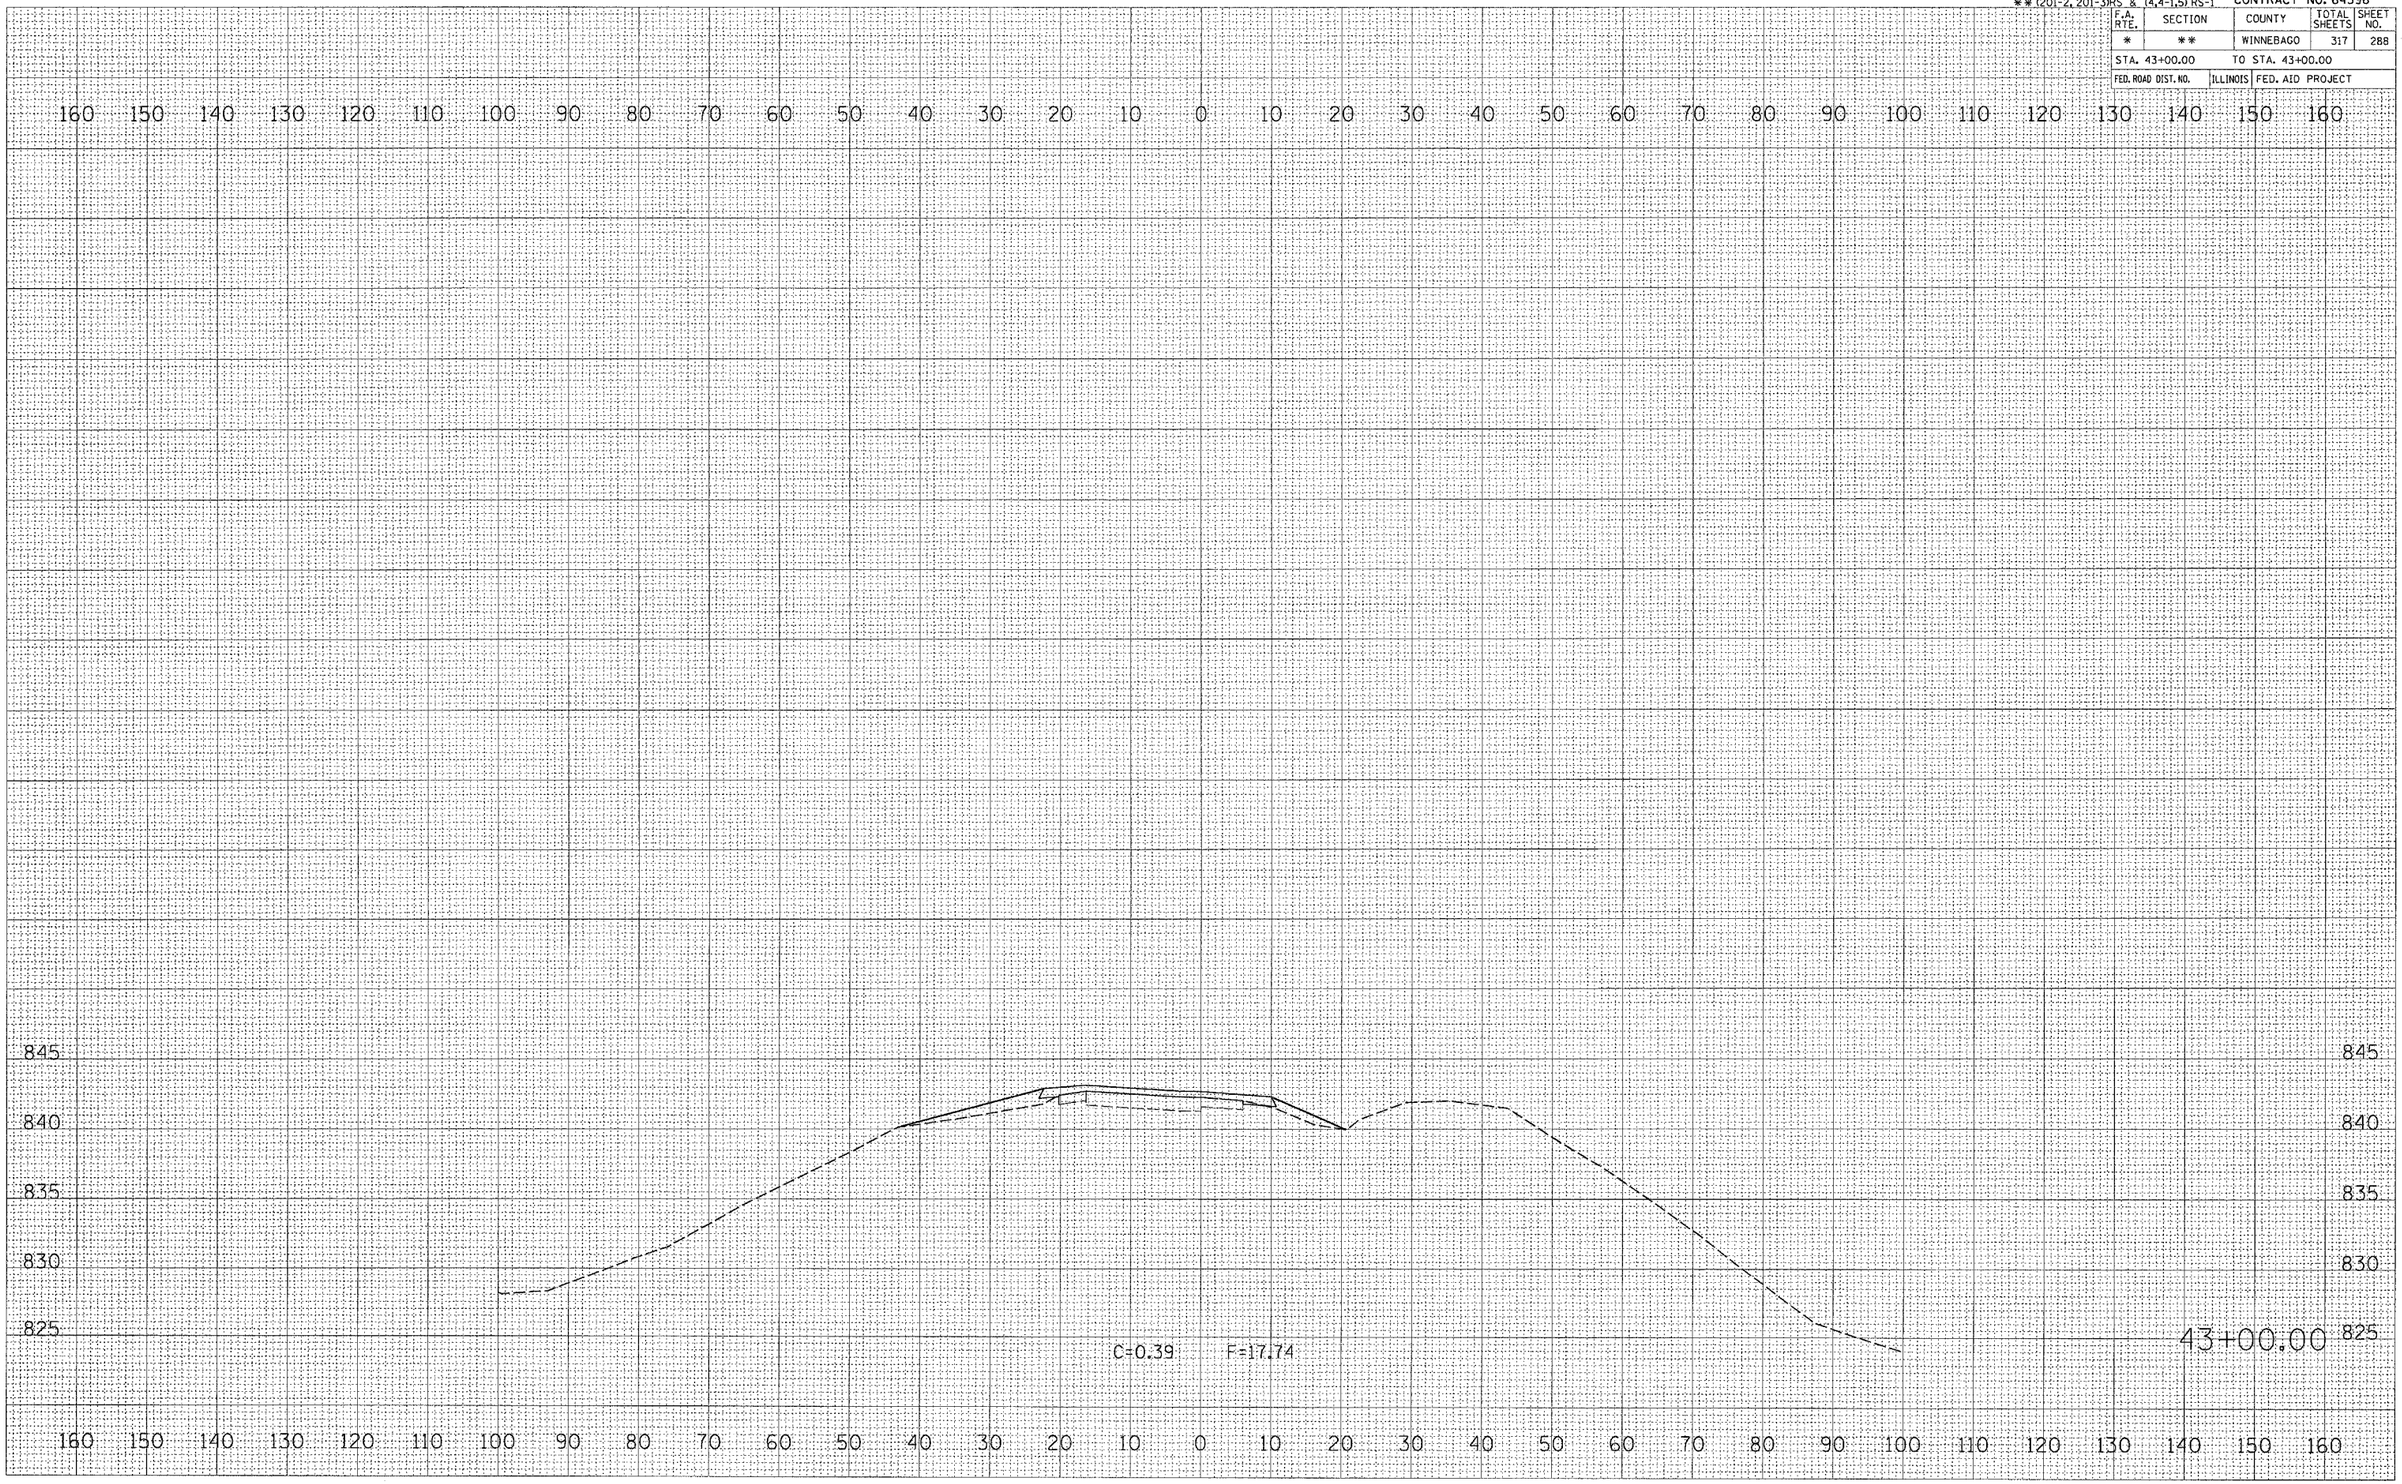

FINAL SURVEY		BY	DATE
NOTE BOOK NO.	SURVEYED		
	PLOTTED		
	TEMPLATE		
	AREAS		
	AREAS CHECKED		

ORIGINAL SURVEY		BY	DATE
NOTE BOOK NO.	SURVEYED		
	PLOTTED		
	TEMPLATE		
	AREAS		
	AREAS CHECKED		

PLOT DATE = Thu Dec 23 11:53:54 2004
FILE NAME = C:\projects\p212500\earthdb.dgn
PLOT SCALE = 10.0000 ' / IN.
REFERENCE = REF

RAMP DB