* FAI 39 / FAP 301 (I-39 / US 20)
** (20)-2, 20)-3)RS & (4,4-1,5) RS-1

CONTRACT NO. 64596

F.A. RTE.	SECTION	COUNTY	TOTAL SHEETS	SHEET NO.
*	**	WINNEBAGO	317	296
STA. 49+50.00		TO STA. 50+00.00		
FED. ROAD DIST. NO.		ILLINOIS	FED. AID PROJECT	

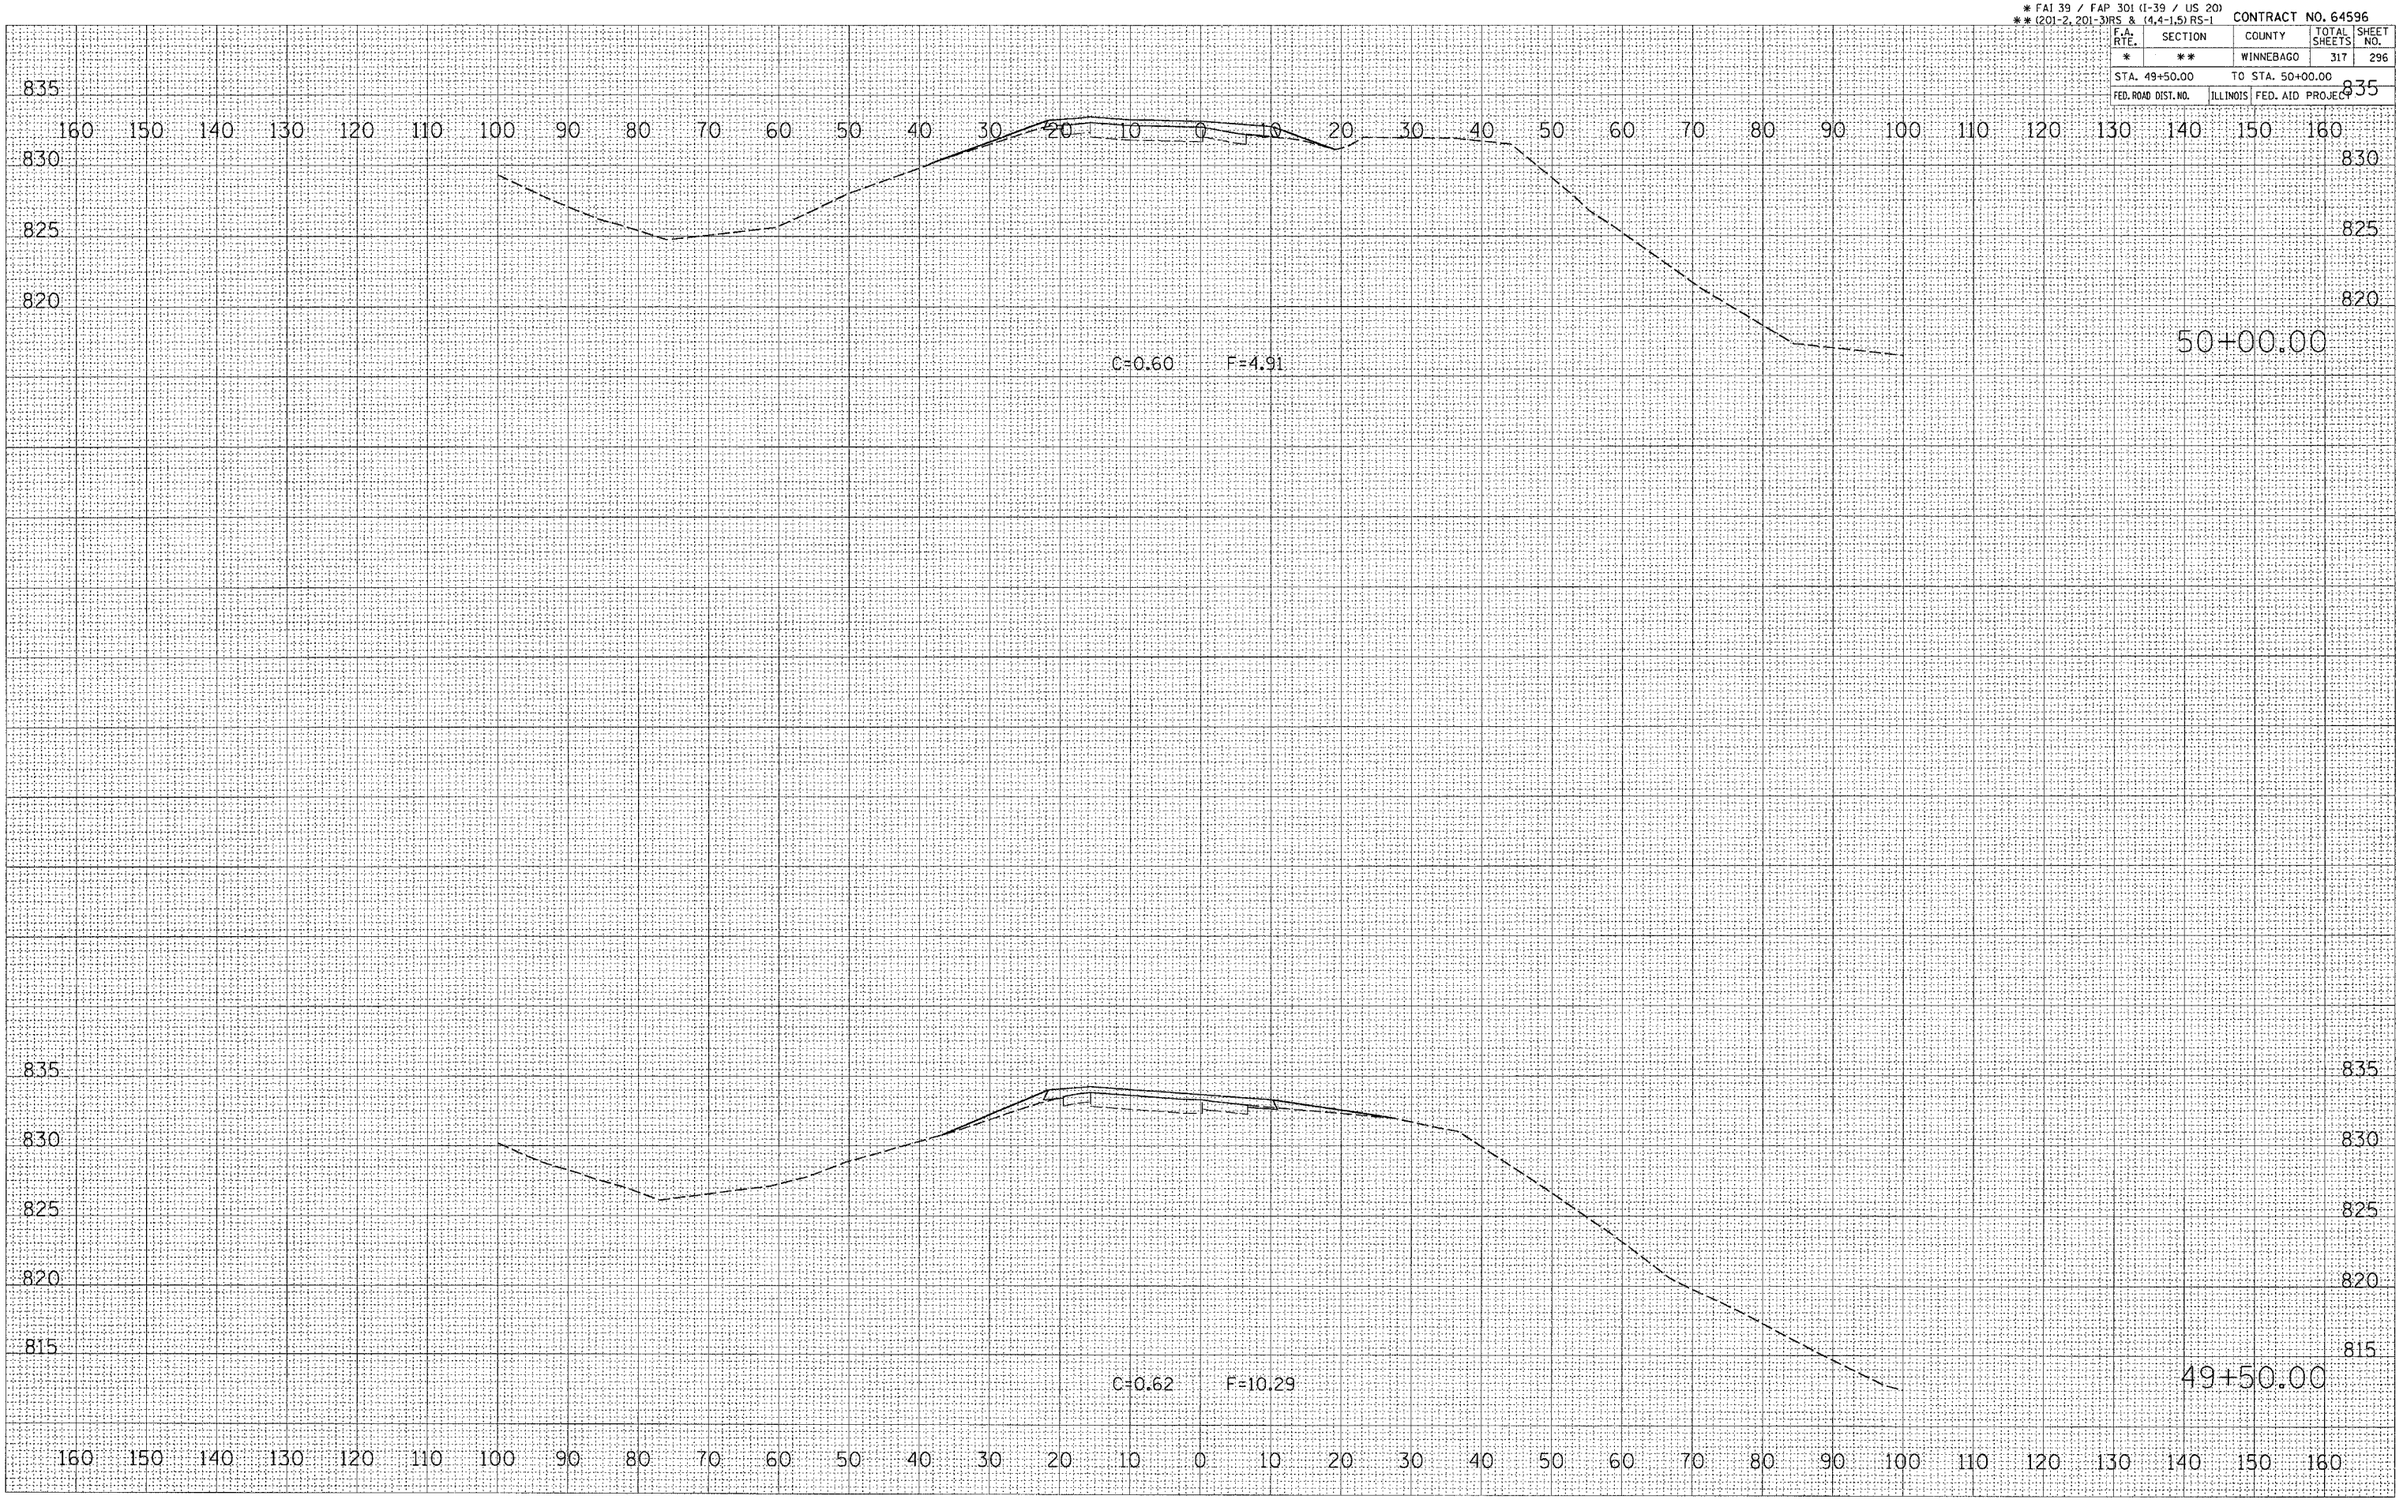

FINAL SURVEY — NOTE BOOK — NO. — SURVEYED — PLOTTED — TEMPLATE — AREAS — AREAS CHECKED — BY — DATE

ORIGINAL SURVEY — NOTE BOOK — NO. — SURVEYED — PLOTTED — TEMPLATE — AREAS — AREAS CHECKED — BY — DATE

PLOT DATE = Thu Dec 23 11:53:58 2024
FILE NAME = D:\projects\b21259\use-this\rdwy-dgn\
PW DGN = 20_RAMP DB.dgn
SCALE = 1" = 10' / 1"
REFERENCE = REF

RAMP DB