* FAI 39 / FAP 301 (I-39 / US 20)
** (20)-2, 201-3)RS & (4,4-1,5) RS-1

CONTRACT NO. 64596

F.A. RTE.	SECTION	COUNTY	TOTAL SHEETS	SHEET NO.
*	**	WINNEBAGO	317	308

STA. 61+50.00 TO STA. 62+00.00

FED. ROAD DIST. NO. | ILLINOIS | FED. AID PROJECT

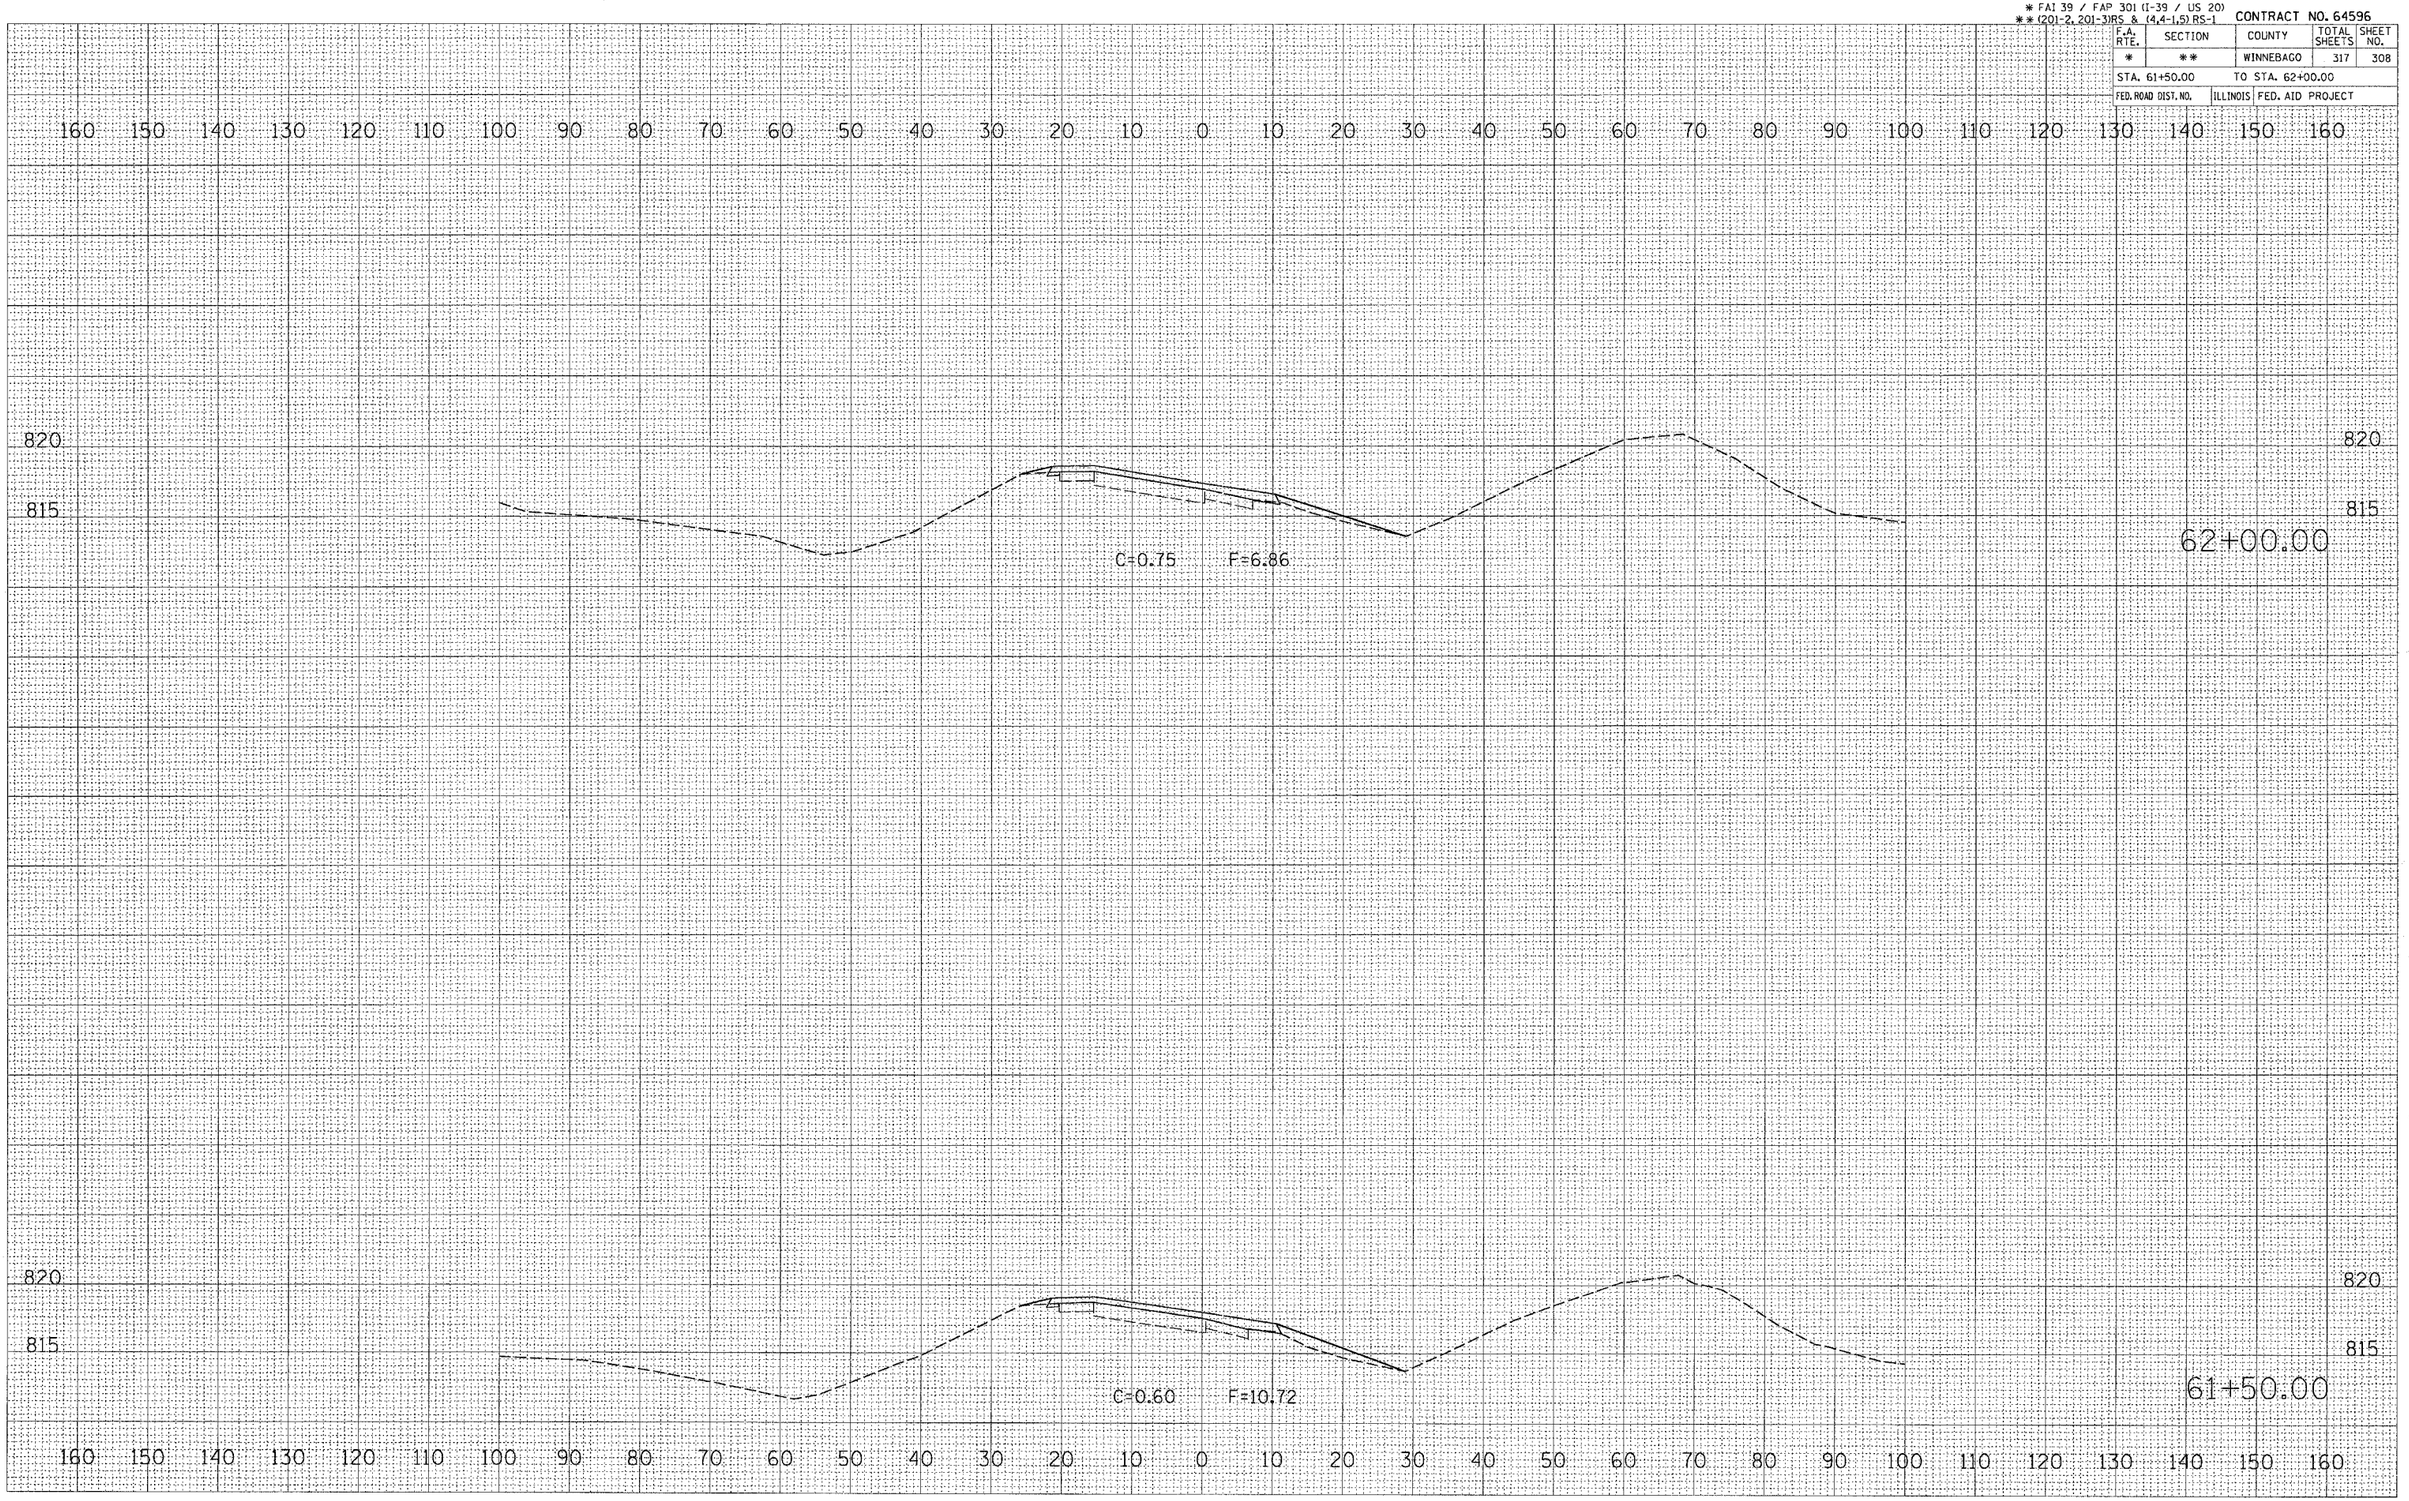

FINAL SURVEY	BY	DATE
SURVEYED		
PLOTTED		
TEMPLATE		
AREAS		
AREAS CHECKED		
NOTE BOOK NO.		

ORIGINAL SURVEY	BY	DATE
SURVEYED		
PLOTTED		
TEMPLATE		
AREAS		
AREAS CHECKED		
NOTE BOOK NO.		

PLOT DATE = Thu Dec 23 11:54:03 2004
FILE NAME = C:\projects\p212502\ear-1n-bridge.dgn
PLOT SCALE = 10.0000 ' / IN.
PLOT TYPE = Full
REFERENCE = ear2d4

RAMP DB