CONTRACT NO. 64647

F.A.P. RTE.	SECTION	COUNTY	TOTAL SHEETS	SHEET NO.
595	1-3-K	ROCK ISLAND	476	115
STA. 1156+20		TO STA. 1162+60		
FED. ROAD DIST. NO.	ILLINOIS	FED. AID PROJECT		

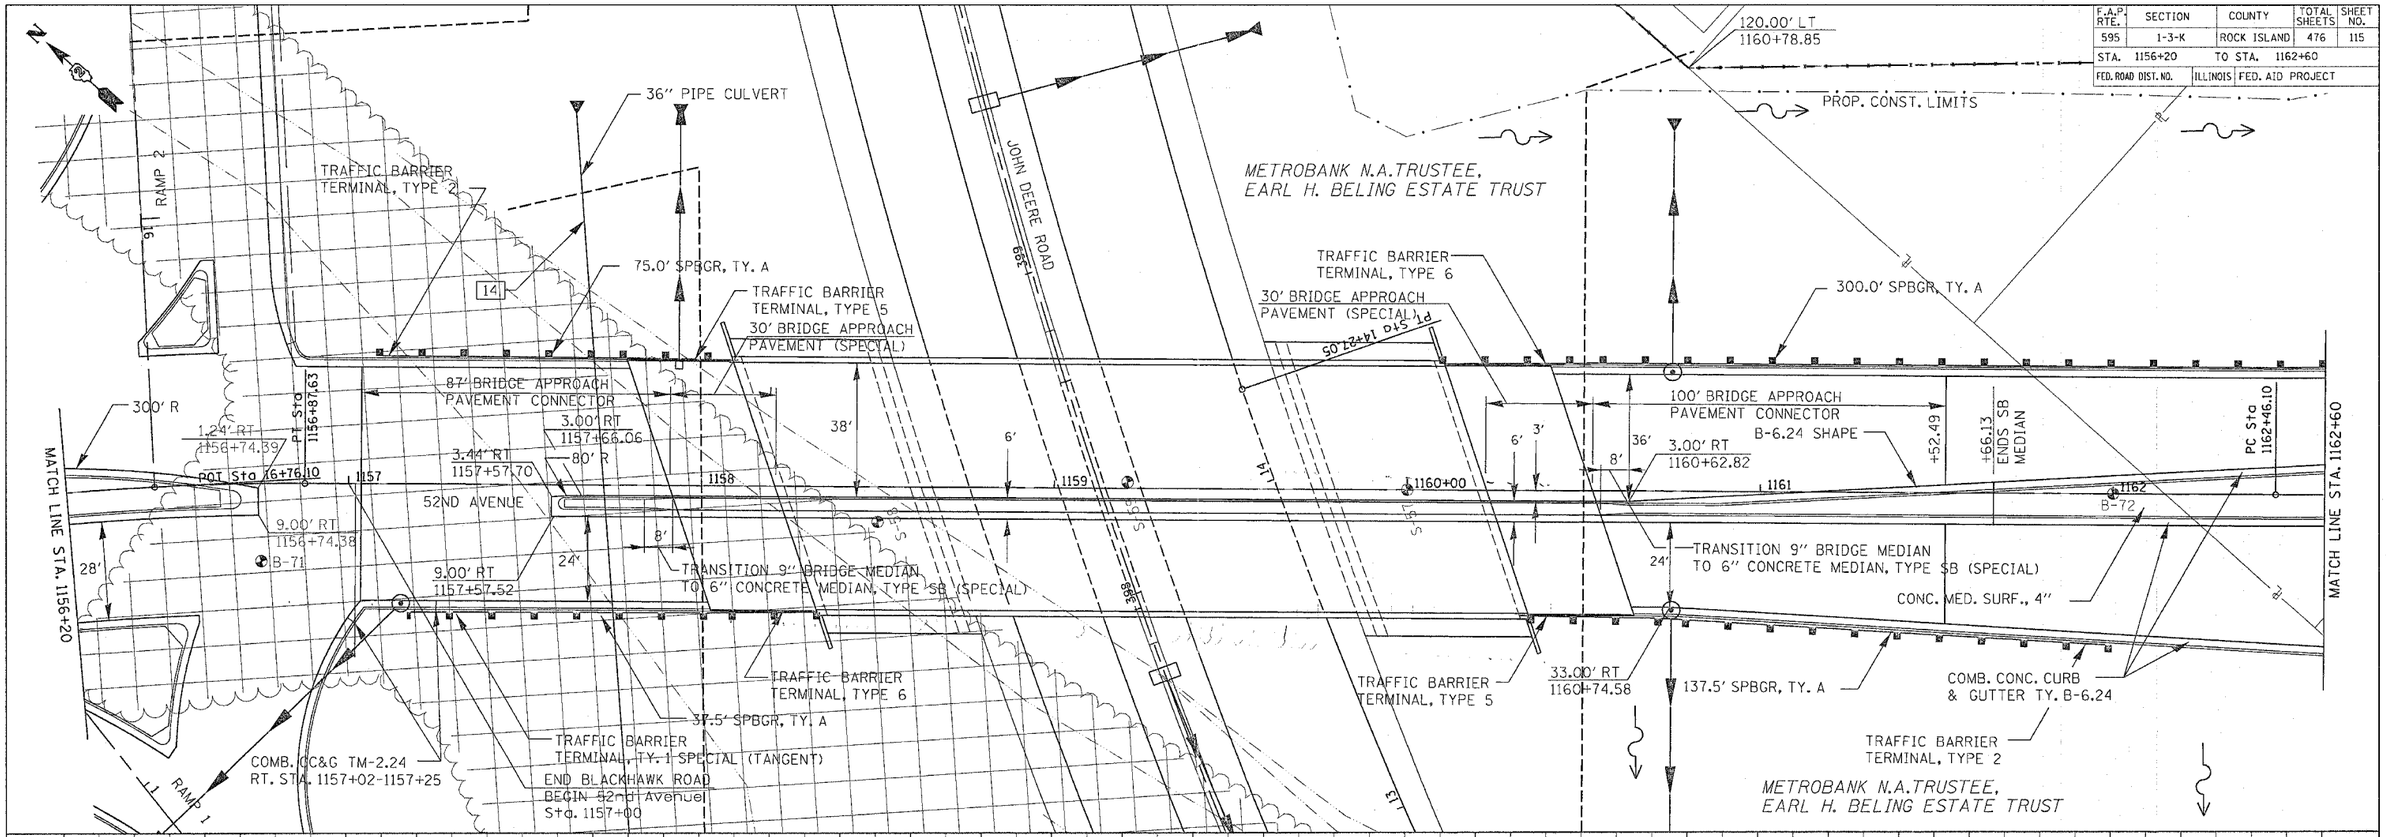

PLAN	SURVEYED	BY	DATE
	PLOTTED		
	ALIGNMENT CHECKED		
NOTE BOOK NO.	RT. OF WAY CHECKED		
	CADD FILE NAME		

PROFILE	SURVEYED	BY	DATE
	PLOTTED		
	GRADES CHECKED		
NOTE BOOK NO.	CALCULATED		
	STRUCTURE NOTATIONS CHKD		

BLACKHAWK ROAD – STA. 1156+20 TO STA. 1157+00 52ND AVENUE – STA. 1157+00 TO STA. 1162+60