CONTRACT NO. 64647

F.A.P. RTE.	SECTION	COUNTY	TOTAL SHEETS	SHEET NO.
595	1-3-K	ROCK ISLAND	476	179
STA.	TO STA.			
FED. ROAD DIST. NO.	ILLINOIS	FED. AID PROJECT		

PLAN
SURVEYED
PLOTTED
ALIGNMENT CHECKED
GRADES CHECKED
NOTE BOOK
NO.
PLAN FILE NAME
BY
DATE

PROFILE
SURVEYED
PLOTTED
GRADES CHECKED
CSX NOTES
NOTE BOOK
NO.
PLAN FILE NAME
BY
DATE

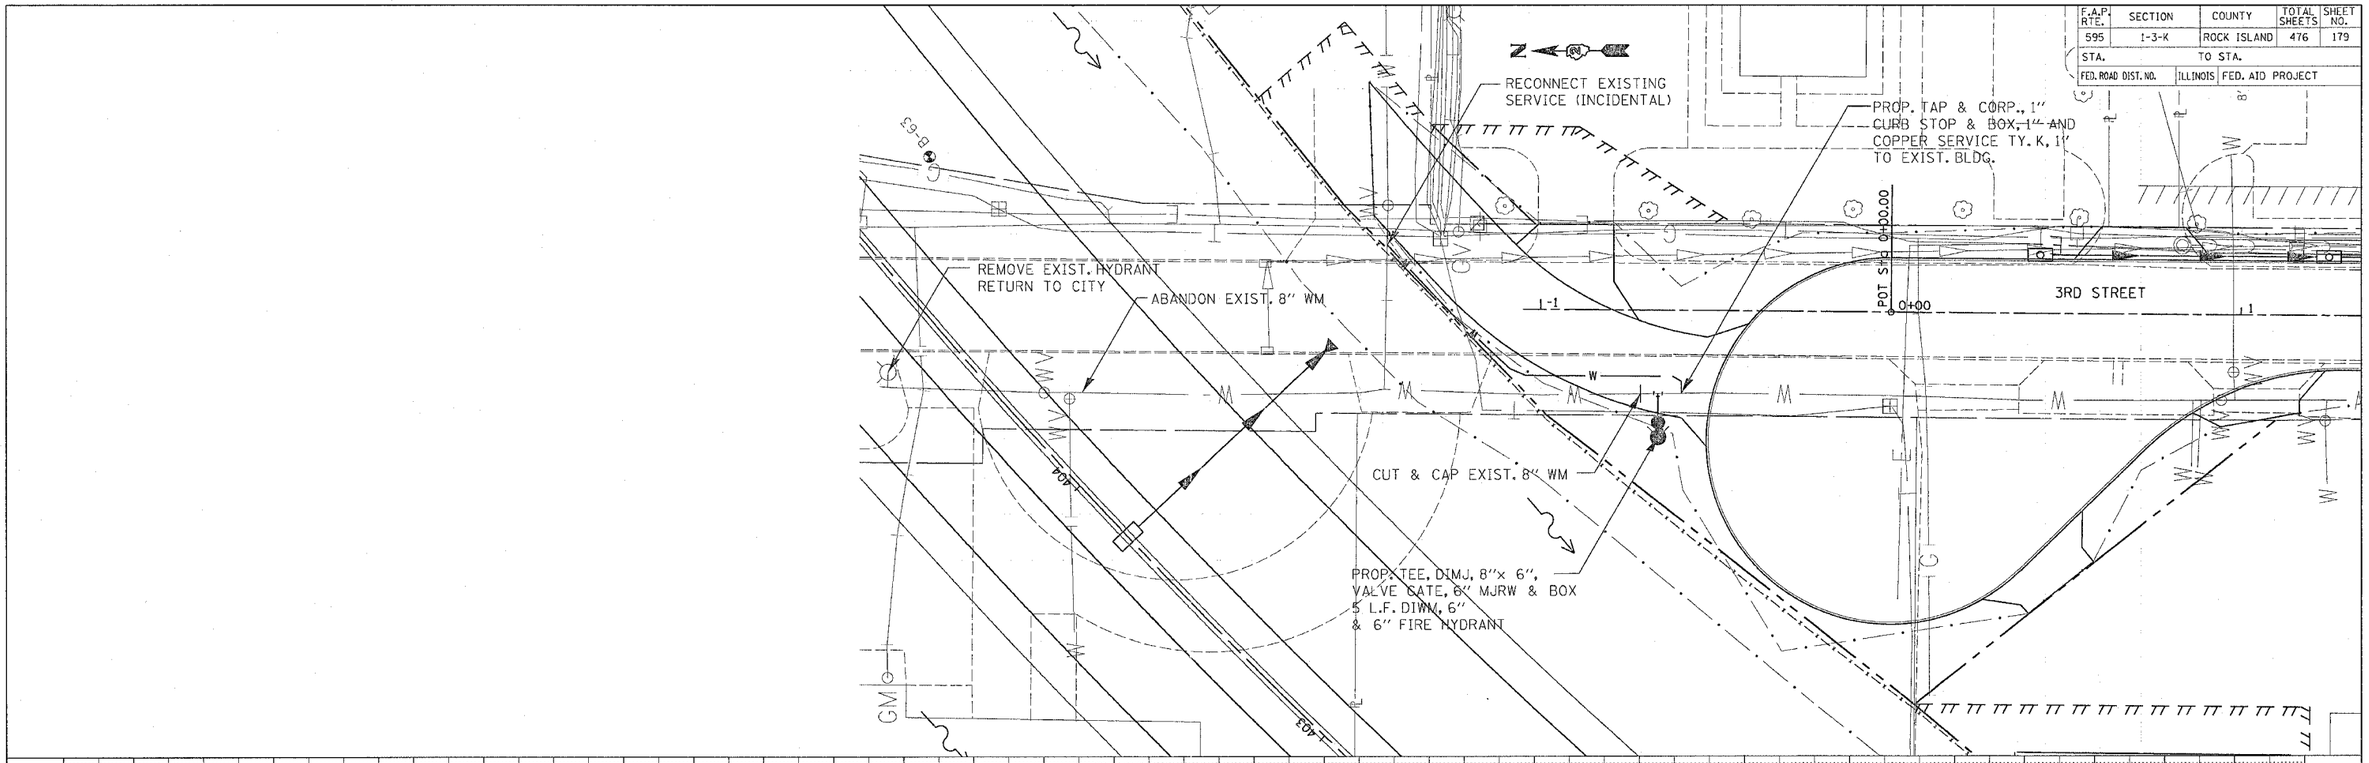

3RD STREET – STA. –1+00 TO STA. 0+00