CONTRACT NO. 64647

F.A.P. RTE.	SECTION	COUNTY	TOTAL SHEETS	SHEET NO.
595	1-3-K	ROCK ISLAND	476	182
STA. 1162+60		TO STA. 1169+00		
FED. ROAD DIST. NO.		ILLINOIS	FED. AID PROJECT	

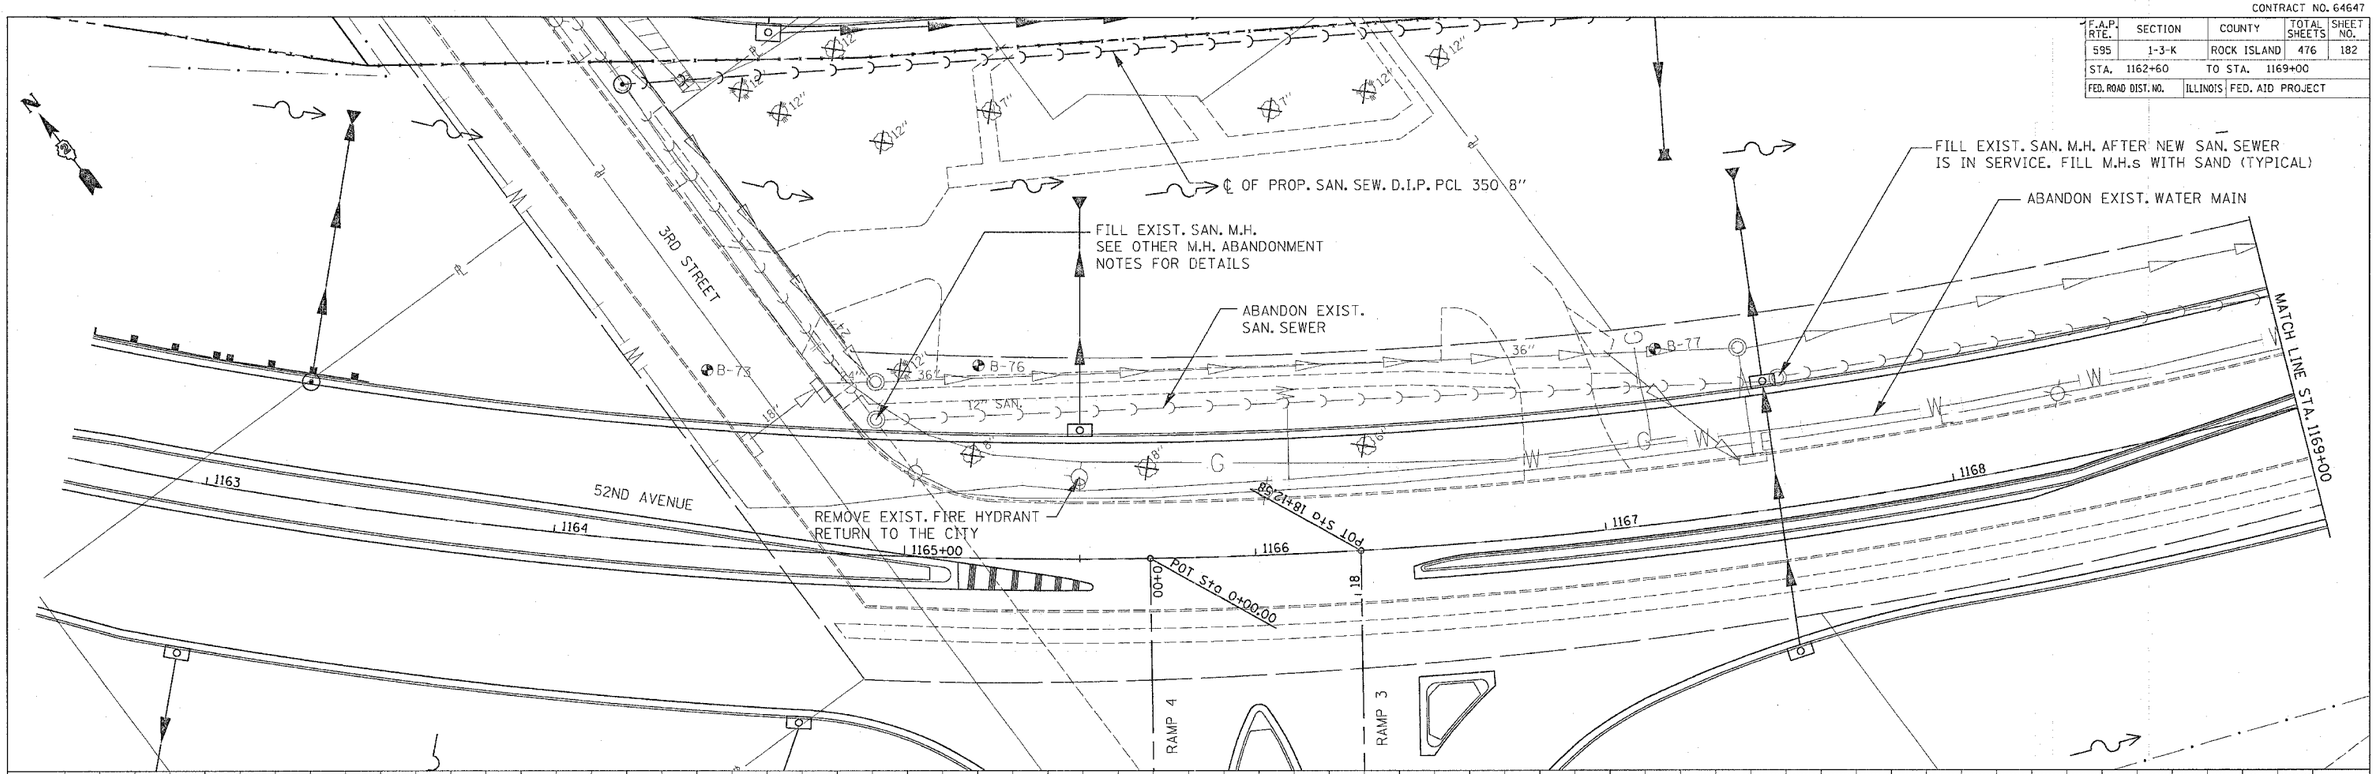

PLAN		BY	DATE
	SURVEYED		
	PLOTTED		
	ALIGNMENT CHECKED		
	PROFILE CHECKED		
NOTE BOOK	CADD FILE NAME		
NO.			

PROFILE		BY	DATE
	SURVEYED		
	PLOTTED		
	GRADES CHECKED		
NOTE BOOK	STRUCTURE NO'S/FNS CHKD		
NO.			

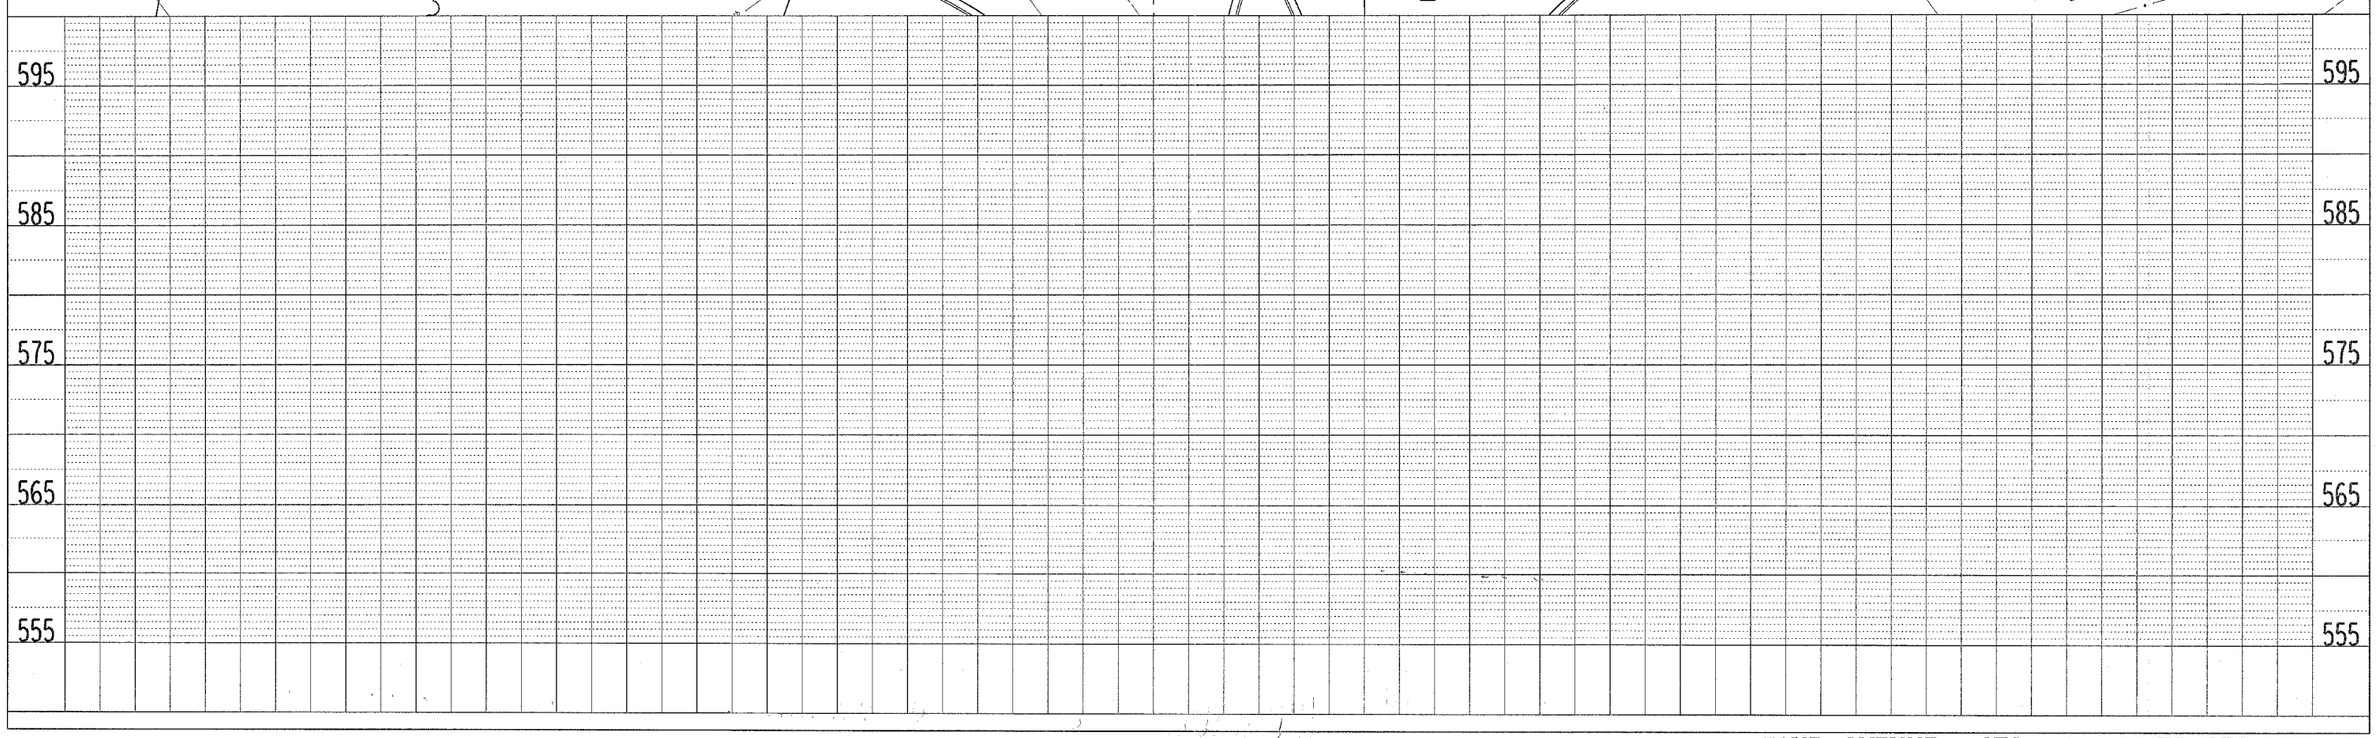

52ND AVENUE – STA. 1162+60 TO STA. 1169+00