CONTRACT NO. 64647

ROUTE NO.	SECTION	COUNTY	TOTAL SHEETS	SHEET NO.
F.A.P. 595	1-3-K	Rock Island	476	257
FED. ROAD DIST. NO. 7	ILLINOIS	FED. AID PROJECT-		

SHEET NO. 6
22 SHEETS

STATE OF ILLINOIS
DEPARTMENT OF TRANSPORTATION

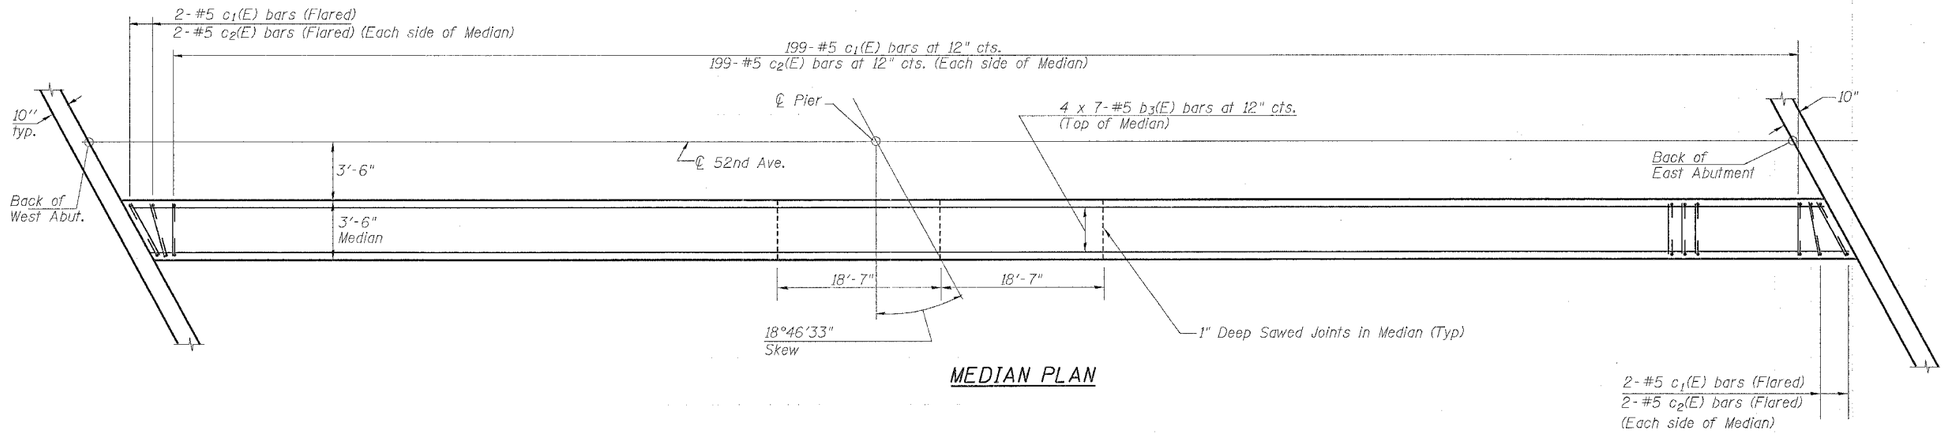

MEDIAN PLAN

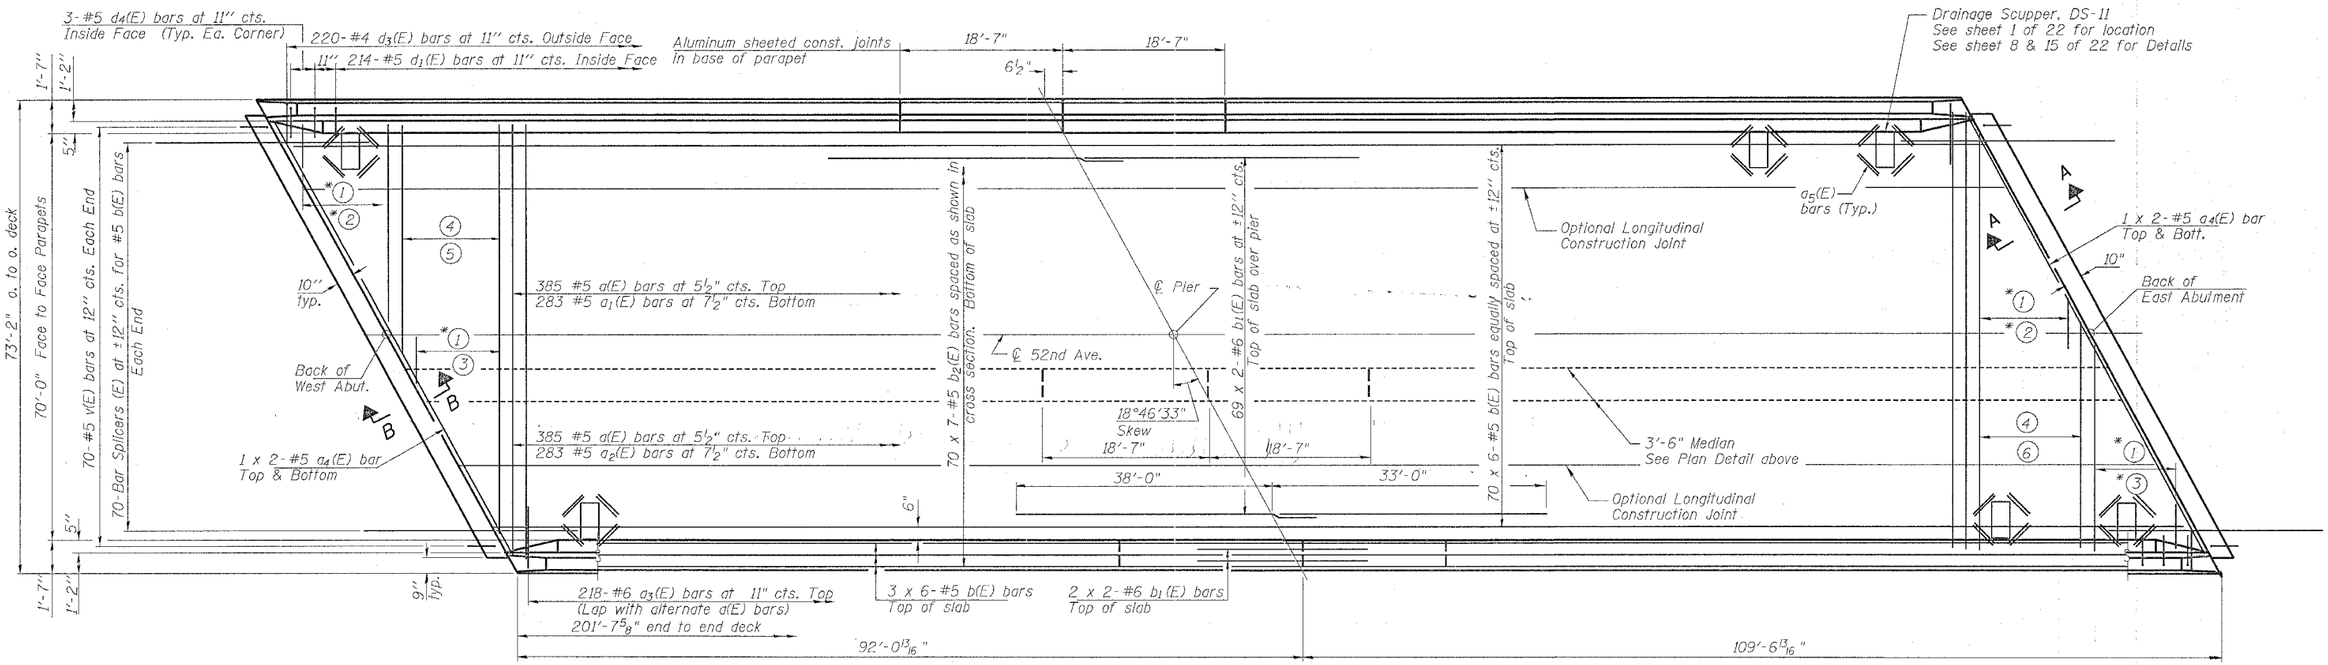

PLAN

Order a(E), $a_1(E)$ and $a_2(E)$ bars full length.

*Cut to fit skew and use remainder of bars in opposite end.

*(1) 28-#5 a(E) bars at 5½" ctrs. Top
*(2) 22-#5 $a_1(E)$ bars at 7½" ctrs. Bott.
*(3) 18-#5 $a_2(E)$ bars at 7½" ctrs. Bott.
(4) 26-#5 a(E) bars at 5½" ctrs. Top
(5) 17-#5 $a_1(E)$ bars at 7½" ctrs. Bott.
(6) 21-#5 $a_2(E)$ bars at 7½" ctrs. Bott.

DESIGNED	JBF
CHECKED	JBF
DRAWN	RAP
CHECKED	JBF

MIN. BAR LAPS

#4 BAR = 1'-4"
#5 BAR = 1'-8"
#6 BAR = 2'-0"

SUPERSTRUCTURE PLAN

52nd AVE. OVER MILAN BELTWAY
FAU ROUTE 5822 SECTION 1-3
ROCK ISLAND COUNTY
STATION 1159+12.92
STRUCTURE NO. 081-0156