DESIGN		
INT.	DATE	REASON

PLOTS & CHECKS			
INT.	DATE	NO.	REASON

CHECKS		
INT.	DATE	REASON

F.A.U RTE.	SECTION	COUNTY	TOTAL SHEETS	SHEET NO.
6108	•••	LA SALLE	679	16
STA. ———	TO STA. ———			
FED. ROAD DIST. NO.	ILLINOIS	FED. AID PROJECT		

••• (70X,71X)RS-1, (71X-VBR)DM
CONTRACT NO. 66225

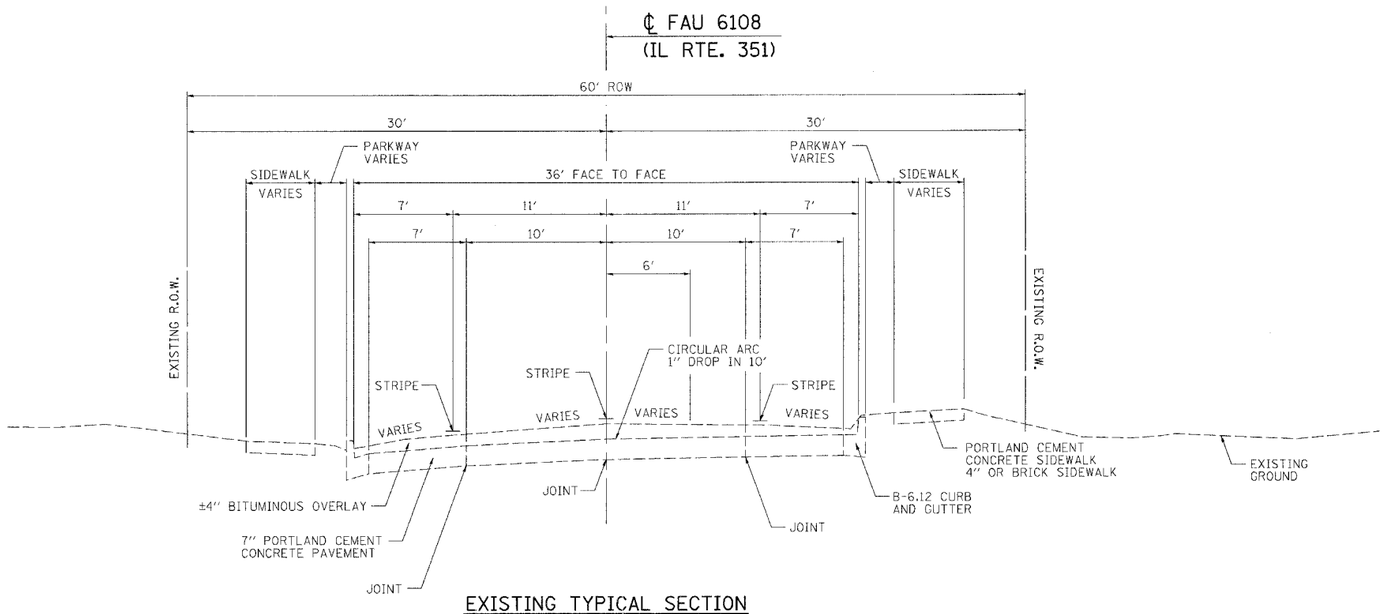

EXISTING TYPICAL SECTION

STA. 164+00 TO STA. 170+00

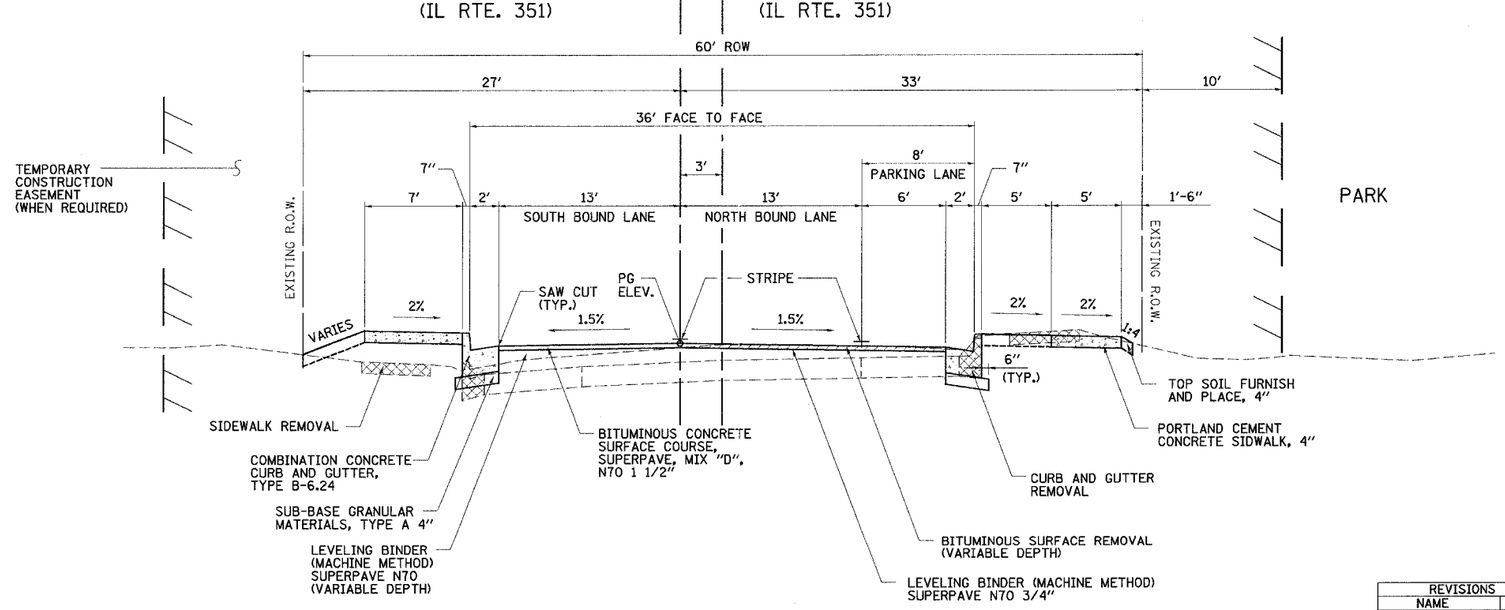

PROPOSED TYPICAL SECTION

STA. 164+00 TO STA. 170+00

REVISIONS	
NAME	DATE

ILLINOIS DEPARTMENT OF TRANSPORTATION

TYPICAL SECTIONS

FAU 6108 (IL RTE. 351)
SEC. (70X,71X)RS-1, (71X-VBR)DM
LA SALLE COUNTY

SCALE: VERT.
HORIZ.
DATE: 03/12/04

DRAWN BY: BISHOP
DESIGNED BY: KUNTZMAN
CHECKED BY: COLBROOK

GREENE & BRADFORD, INC. OF SPRINGFIELD
CONSULTING ENGINEERS
SPRINGFIELD, ILLINOIS 62701
PROFESSIONAL DESIGN FIRM NO. 184.001.005
PROFESSIONAL SERVICE CORPORATION
(217) 793-8841, (217) 793-9277 (FAX), E-MAIL: "CHARLEY.KUNTZMAN@GBSPRINGFIELD.COM"

COMPUTER FILE NO.
TYPICALS-4

PROJECT: 01194.B.S
04/26/04-RPB

IDOTPL-5 1"=5' 8/07/00

\part_n\south part\typicals.dgn 12/2/2004 8:32:45 PM User = greg