DESIGN		
INT.	DATE	REASON

PLOTS & CHECKS			
INT.	DATE	NO.	REASON

CHECKS		
INT.	DATE	REASON

F.A.U RTE.	SECTION	COUNTY	TOTAL SHEETS	SHEET NO.
6108	***	LA SALLE	679	21
STA. ———	TO STA. ———			
FED. ROAD DIST. NO.	ILLINOIS	FED. AID PROJECT		

*** (70X,71X)RS-1, (71X-VBR)DM
CONTRACT NO. 66225

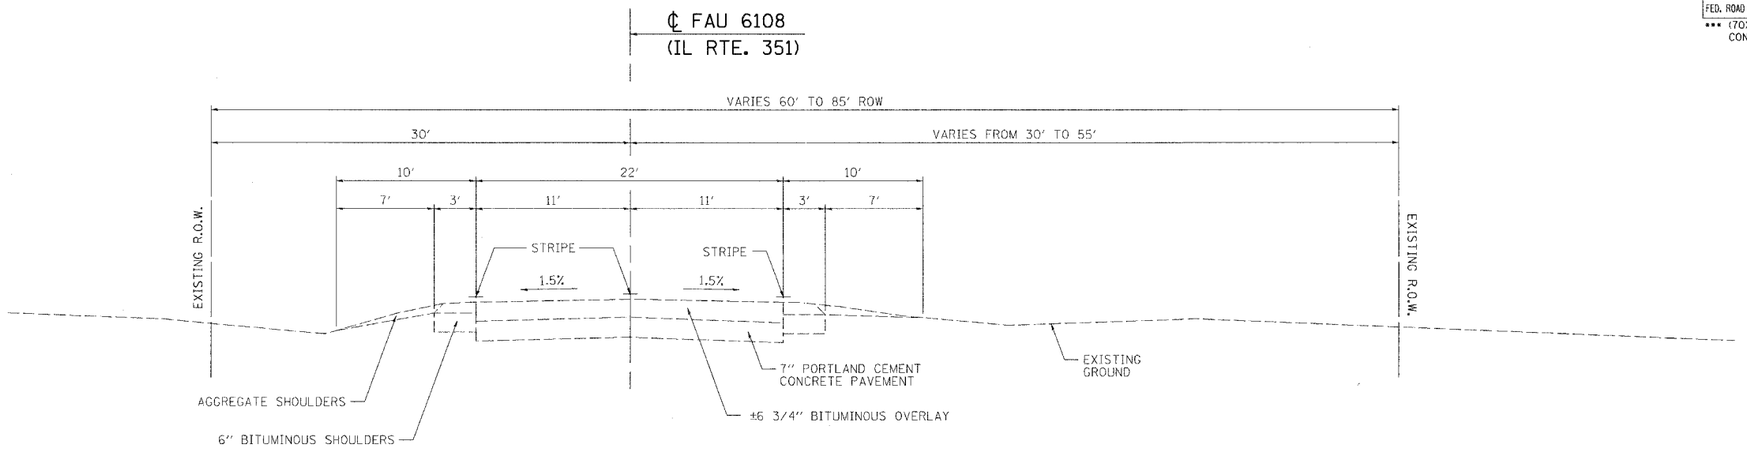

EXISTING TYPICAL SECTION

STA. 216+60 TO STA. 227+15

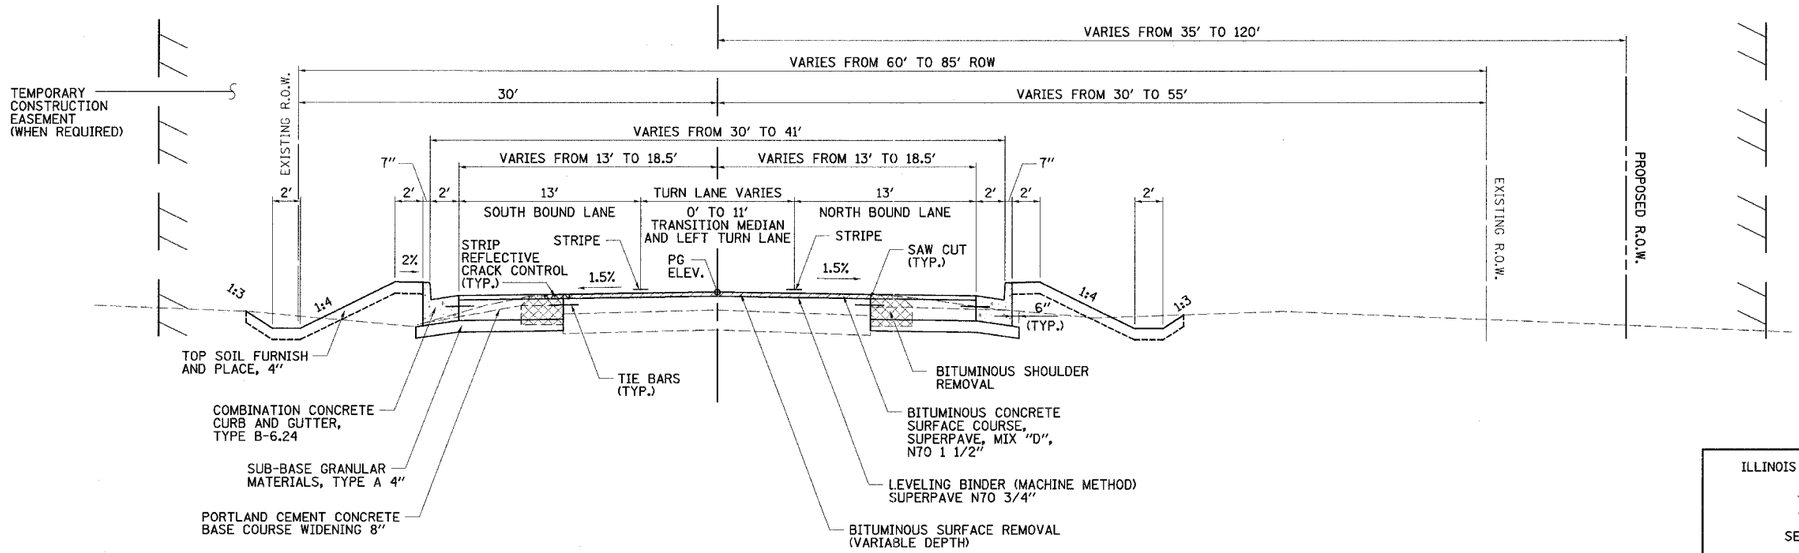

PROPOSED TYPICAL SECTION

STA. 216+60 TO STA. 226+75

REVISIONS	
NAME	DATE

ILLINOIS DEPARTMENT OF TRANSPORTATION

TYPICAL SECTIONS

FAU 6108 (IL RTE. 351)
SEC. (70X,71X)RS-1, (71X-VBR)DM
LA SALLE COUNTY

SCALE: VERT.
HORIZ.
DATE: 03/12/04

DRAWN BY: BISHOP
DESIGNED BY: KUNTZMAN
CHECKED BY: COLBROOK

GREENE & BRADFORD, INC.
OF SPRINGFIELD
CONSULTING ENGINEERS
2200 SOUTH 9TH STREET
SPRINGFIELD, ILLINOIS 62703
PROFESSIONAL DESIGN FIRM NO. 184-000117
PROFESSIONAL SURVEYING CORPORATION
(217) 793-3547, (217) 793-3227 (FAX) • e-mail: www.greenebradford.com

COMPUTER FILE NO.
TYPICALS-9

PROJECT: 01194_B_S
04/26/04-RPB

"R:\IN PARTS\9PLOTS.dgn" 17-Feb-2005 2:19:28 PM User - dgray