DESIGN		
INT.	DATE	REASON

PLOTS & CHECKS			
INT.	DATE	NO.	REASON

CHECKS		
INT.	DATE	REASON

F.A.U RTE.	SECTION	COUNTY	TOTAL SHEETS	SHEET NO.
6108	•••	LA SALLE	679	22
STA. ———	TO STA. ———			
FED. ROAD DIST. NO.	ILLINOIS	FED. AID PROJECT		

••• (70X,71X)RS-1, (71X-VBR)DM
CONTRACT NO. 66225

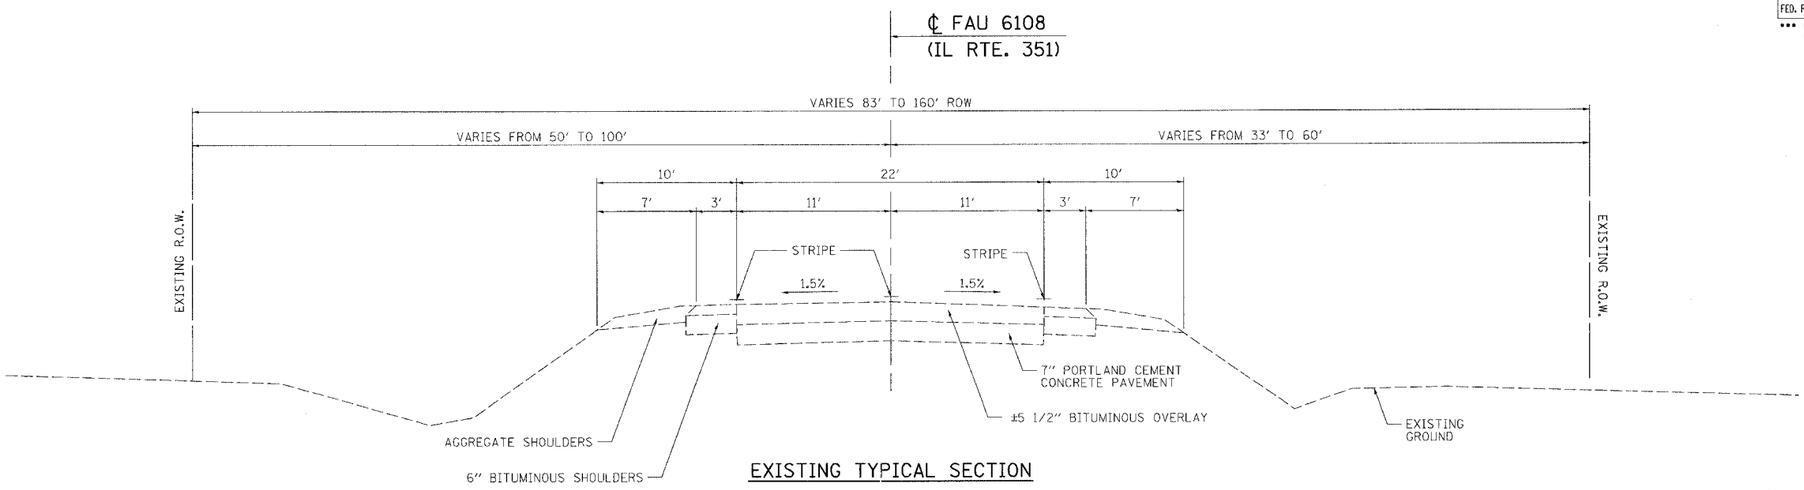

EXISTING TYPICAL SECTION

STA. 227+15 TO STA. 228+20

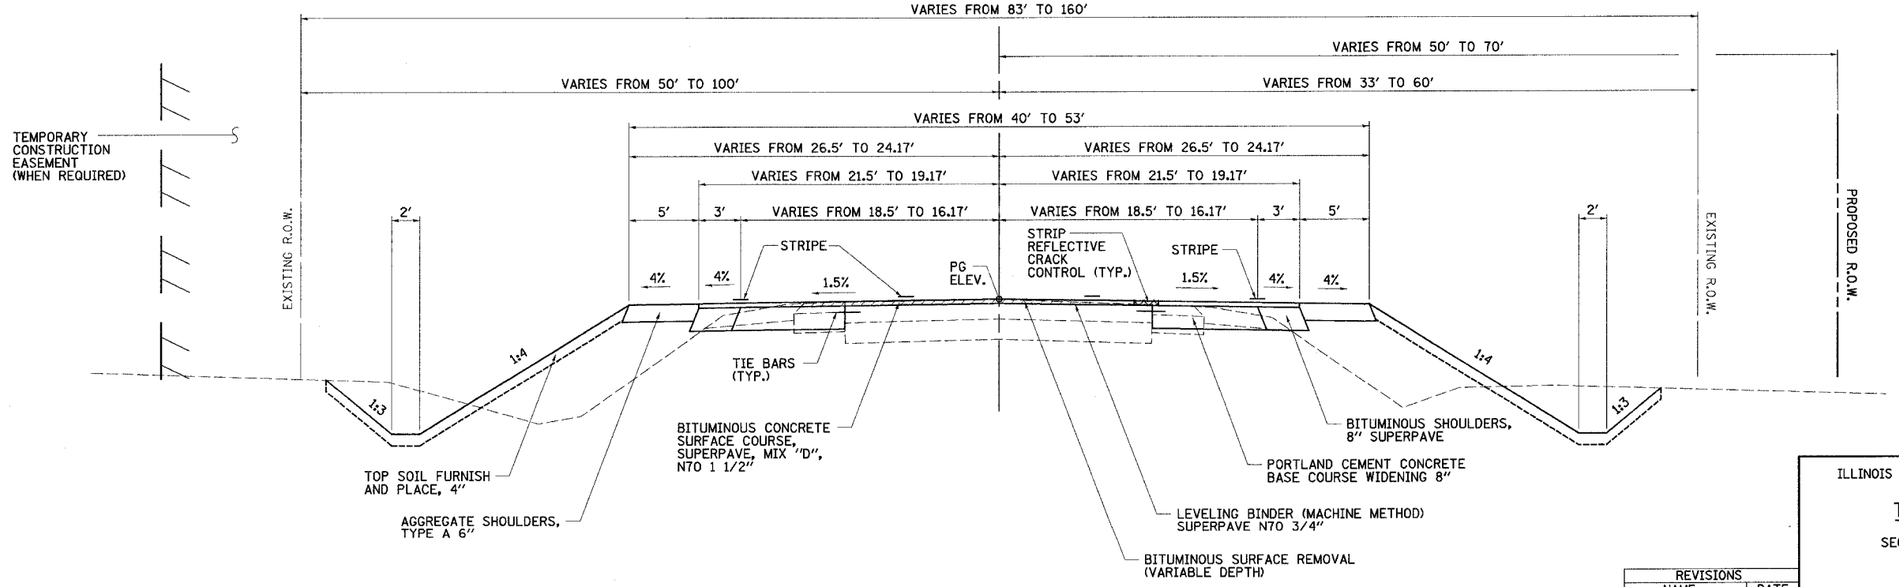

PROPOSED TYPICAL SECTION

STA. 226+75 TO STA. 228+20

REVISIONS	
NAME	DATE

ILLINOIS DEPARTMENT OF TRANSPORTATION

TYPICAL SECTIONS

FAU 6108 (IL RTE. 351)
SEC. (70X,71X)RS-1, (71X-VBR)DM
LA SALLE COUNTY

SCALE: VERT.
HORIZ.
DATE: 03/12/04

DRAWN BY: BISHOP
DESIGNED BY: KUNTZMAN
CHECKED BY: COLBROOK

GREENE & BRADFORD, INC. OF SPRINGFIELD

COMPUTER FILE NO. TYPICALS-10
PROJECT: 01194.B.S
04/26/04-RPB

IDOTPL-5 1"=5' 8/07/00

FAU 6108 (IL. RTE. 351) LA SALLE COUNTY

...\part_b\south part\typicals.cga 12/3/2004 5:32:45 PM User = greg1